


Location Plan

Site Address: Easting: 515614 Northing: 104458

Date Produced: 26-Feb-2026

Scale: 1:1250 @A4

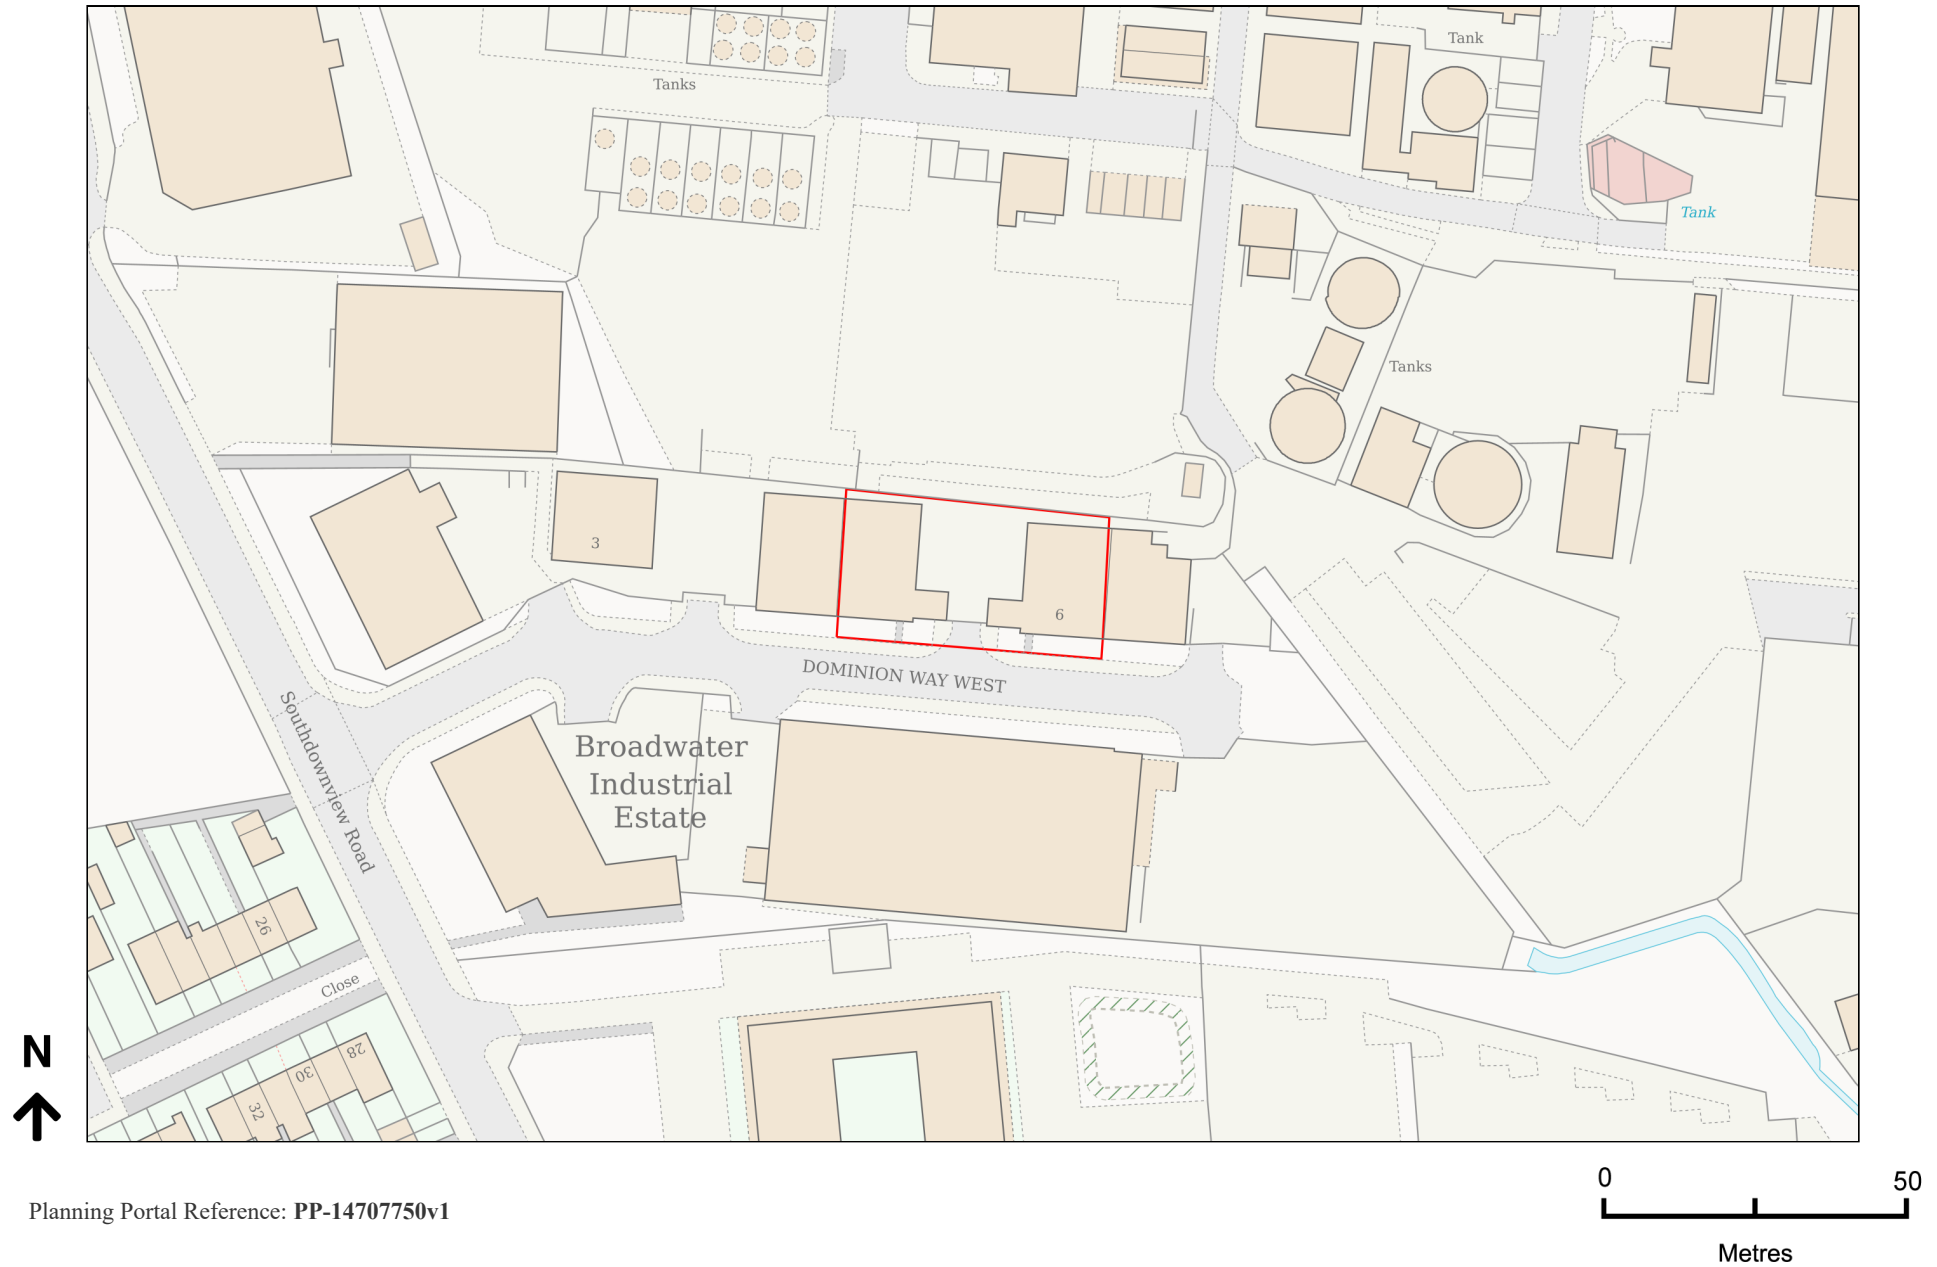

Planning Portal Reference: PP-14707750v1