


Ground Floor Plan As Proposed

First Floor Plan (no changes)

1:50 Scale Bar

1m 2m 3m 4m 5m 6m 7m 8m 9m 10m

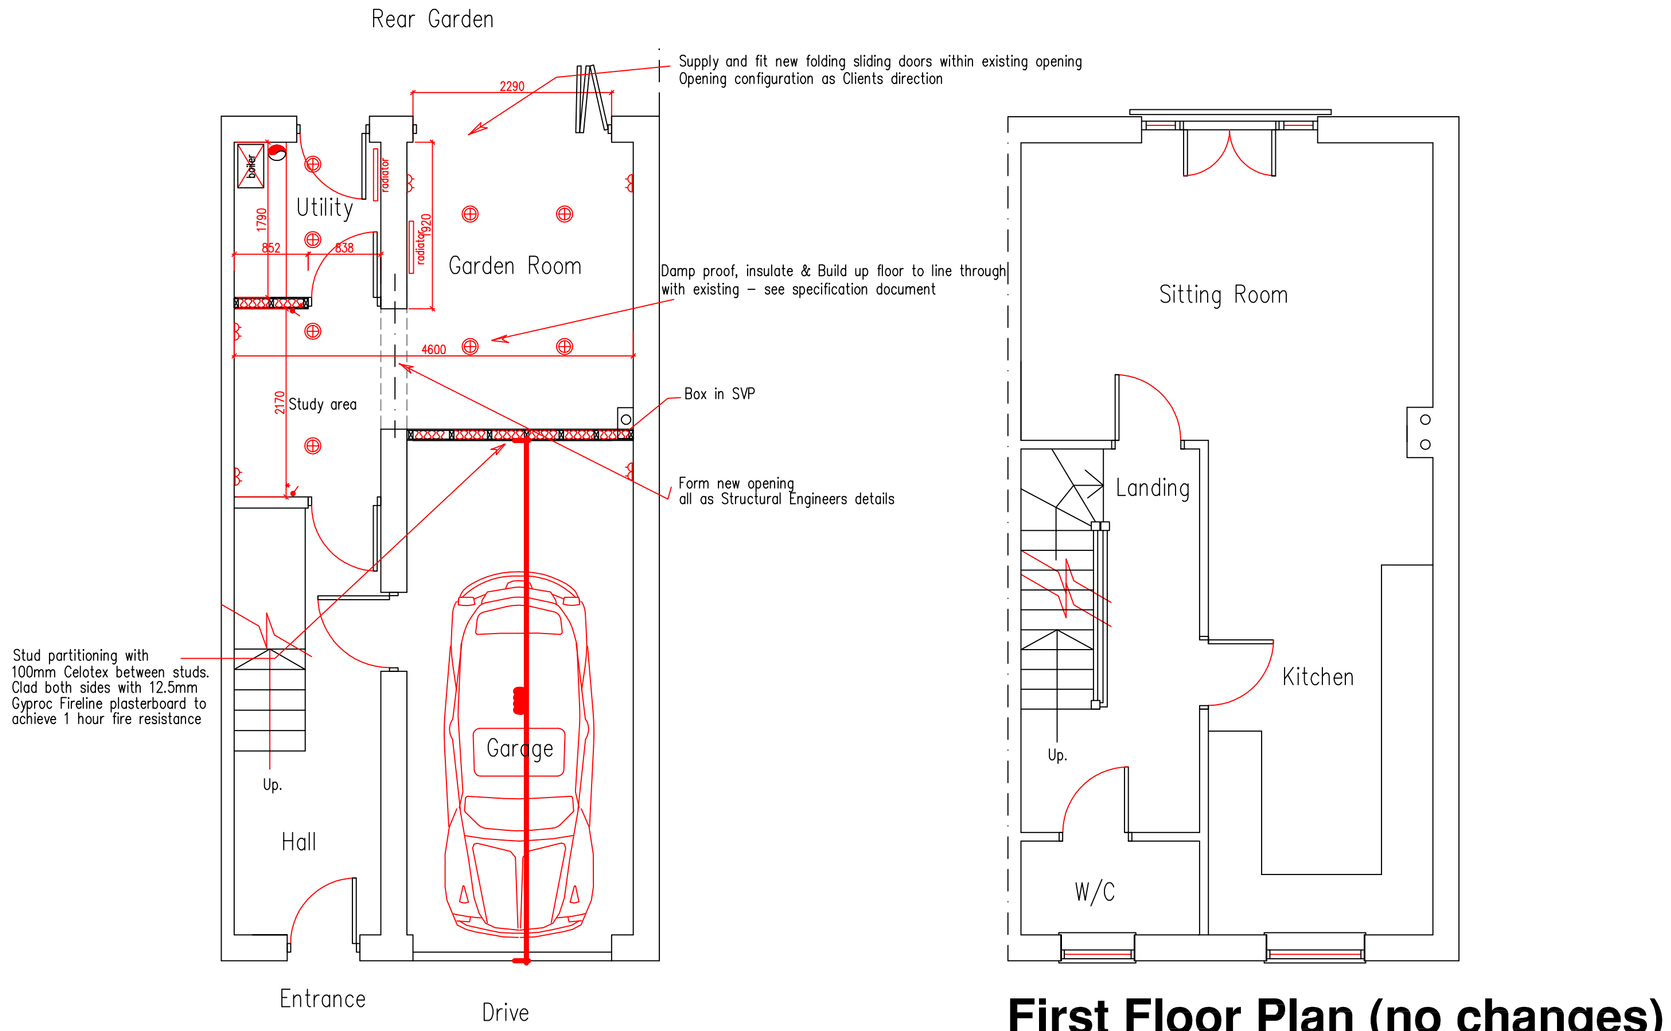

existing rear elevation

proposed rear elevation

1:50 Scale Bar

1m 2m 3m 4m 5m 6m 7m 8m 9m 10m


Services Key


- Denotes pull cord
- Denotes light switch (2 way)
- Denotes light switch (timer)
- Denotes telephone
- Denotes television aerial points
- Denotes double socket
- Denotes double socket (floor level)
- Denotes cooker point
- Denotes spur
- Denotes external water tap
- Denotes wall light
- Denotes ceiling rose
- Denotes low voltage recessed spotlight
- Denotes fluorescent tube
- Denotes radiator
- Denotes PIR detector
- Denotes extractor fan
- Denotes smoke detector
- Denotes heat detector
- Denotes meter

FINAL No. & Layout as Directed by Client

Structural Engineer to confirm all beam layouts and sizes

DO NOT SCALE FROM THIS DRAWING EXCEPT FOR PLANNING AS PHOTOCOPIES WILL BE SUBJECT TO DISTORTION
DRAWINGS TO BE READ IN CONJUCTION WITH ALL OTHER ARCHITECT'S & STRUCTURAL ENGINEER'S CONTRACT DRAWINGS & SPECIFICATIONS.
ANY DISCREPANCIES MUST BE BROUGHT TO THE ATTENTION OF THE ARCHITECT IMMEDIATELY.
THE CONTRACTOR MUST VERIFY ALL DIMENSIONS BY SITE MEASUREMENT BEFORE ORDERING MATERIALS OR MANUFACTURING COMPONENTS.
SUBSTITUTE MATERIALS & PRODUCTS TO THOSE NAMED WILL BE ACCEPTABLE IF PROVEN TO BE OF EQUAL OR HIGHER PERFORMANCE AND NOT IN CONFLICT WITH OTHER ELEMENTS.

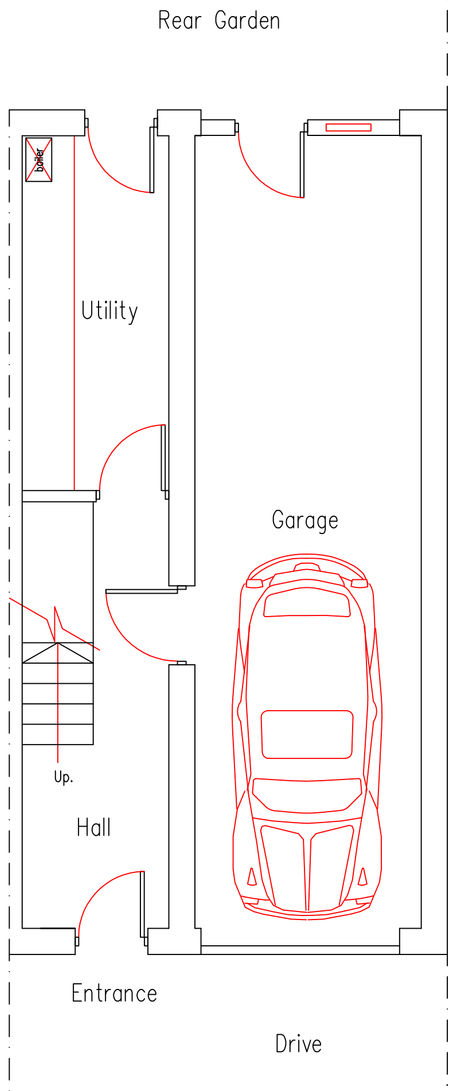

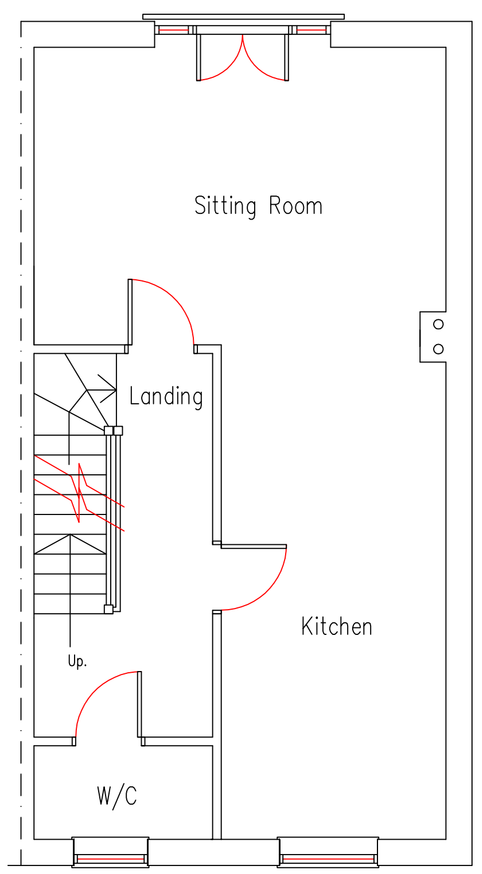


Ground Floor Plan As Existing

First Floor Plan As Existing

1:50 Scale Bar

1m 2m 3m 4m 5m 6m 7m 8m 9m 10m

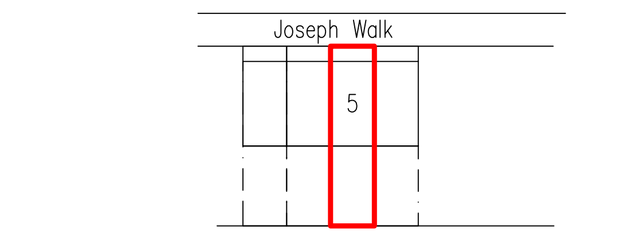

BLOCK PLAN 1:500

10m 20m 30m 40m

1:500 Scale Bar

N

Project:

Proposed
Part Conversion of large garage & Internal Alterations At:
5 Joseph Walk
Shoreham Beach
West Sussex
BN43 5PP

Drawing title:

Plans As Existing & Proposed

Client: Ade & Ruth Hill

© Copyright of:

Architectural & Planning Services
7 Erringham Road
Shoreham By Sea
West Sussex
BN43 5NQ

BJW

01273 441009
07856899101
e-mail: benw@bjwarchitectural.co.uk
website: bjwarchitectural.co.uk

Scale:	Paper size
1:50	A1

Date:	Drawn:
16.11.2022	BJW

Drg. No.	Rev'n
01	B

Note: All dimensions to be checked on site.