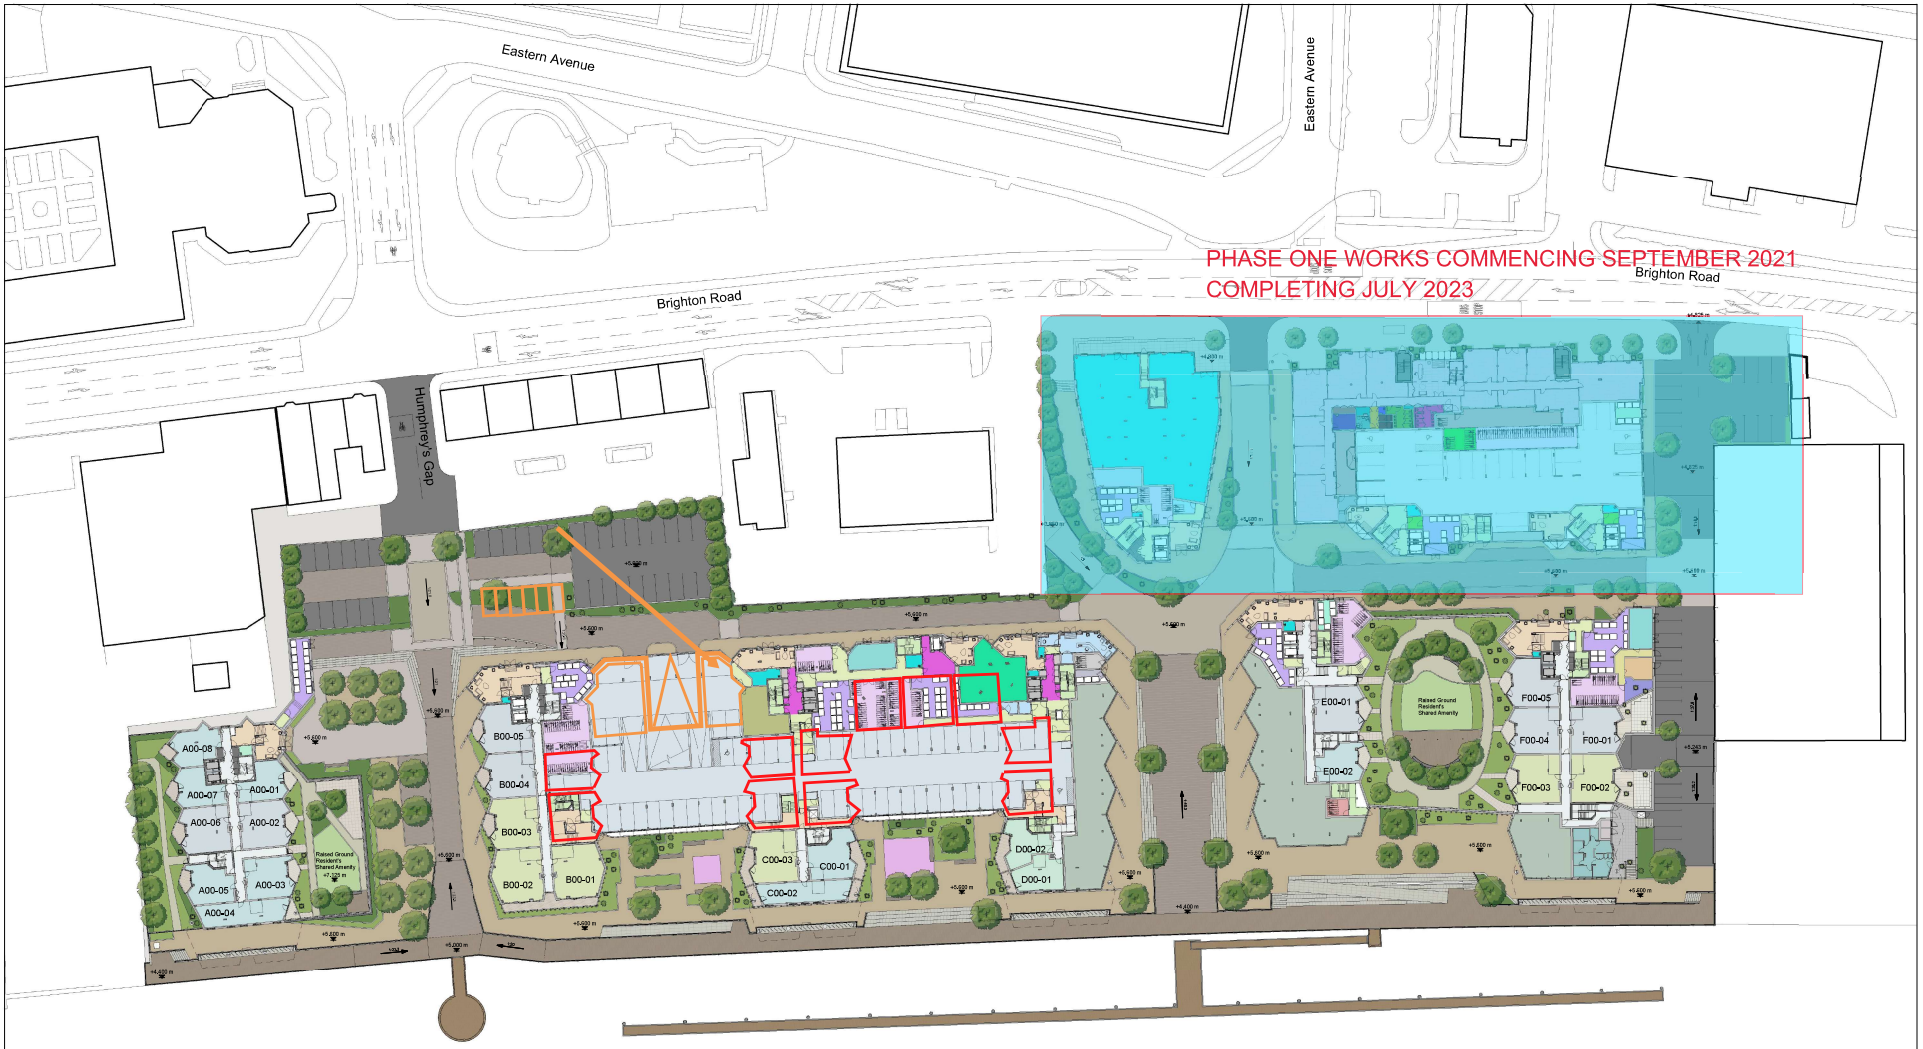

Key

1b2p	Common Stair	Core-Lobby	Cycle Store (Rest.)	Office Cleaner Store	Office Lobby	Plant-Access	Plant-Substation	Refuse Store (Office)	Retail (A1/A2/A3/A4)
2b3p	Concierge	Core-Stair	Cycle Store (Retail)	Office Cycle Store	Office Male WC's	Plant-Com Unit Air Handling	Private Balcony	Refuse Store (Rest. / Cafe)	Studio
2b4p	Core-Cleaner's Cup'd	Core-Store	Hub-Fire Escape	Office Disabled WC/Shower	Office Riser	Plant-Gas Booster	Private Terrace	Refuse Store (Rest.)	Un-allocated
Car Park	Core-Entrance	Cycle Store	Lightwell	Office Female WC's	Office Shower	Plant-Gas Meters	Refuse Lobby	Refuse Store (Retail)	Yacht Facility (B1)
Common Parts	Core-Lift Lobby	Cycle Store (Rest. /Cafe)	Office (B1)	Office Kitchen	Office Storage	Plant-Mech Vent	Refuse Store	Restaurant (A3)	

0 10m 20m 30m 40m 50m

ALAN CAMP ARCHITECTS COMMENTS 26/07/2021

N

CZWG

CZWG Architects LLP
17 Bowling Green Lane
London EC1R 0QB

Telephone: 020 7253 2523
Fax: 020 7250 0594
mail@czwgarchitects.co.uk
www.czwg.com

Notes:
All elevation values are expressed in meters and relate to their height Above Ordanance Datum (Newlyn)
All trees shown here are indicative. Please refer to Landscape Architect's masterplan for further details on trees/shrubs position and size.
The road junction proposals shown here are indicative. Please refer to the Transport Consultant's documentation for further details.

Rev:T10 Date:24.05.19 Drw:PA Chk:EC
Issued for Stage 4a, Employer's Requirements

Do not scale off this drawing
Report all errors and omissions to the Architect
Dimensions to be checked on site
Plot date: 25/08/2019 11:58:42

Client:
Southern Housing Group

Project:
Free Wharf, Shoreham-By-Sea

Title:
Site Wide Ground Floor GA Plan

Drawing status:
Stage 4a Tender

CZWG

Scale @ A1
1 : 500
Drawing No: 2052-00-DR-0110
Rev: T10

File Name: 2052_00_RV_PM_0002 Site Wide Model_Central