
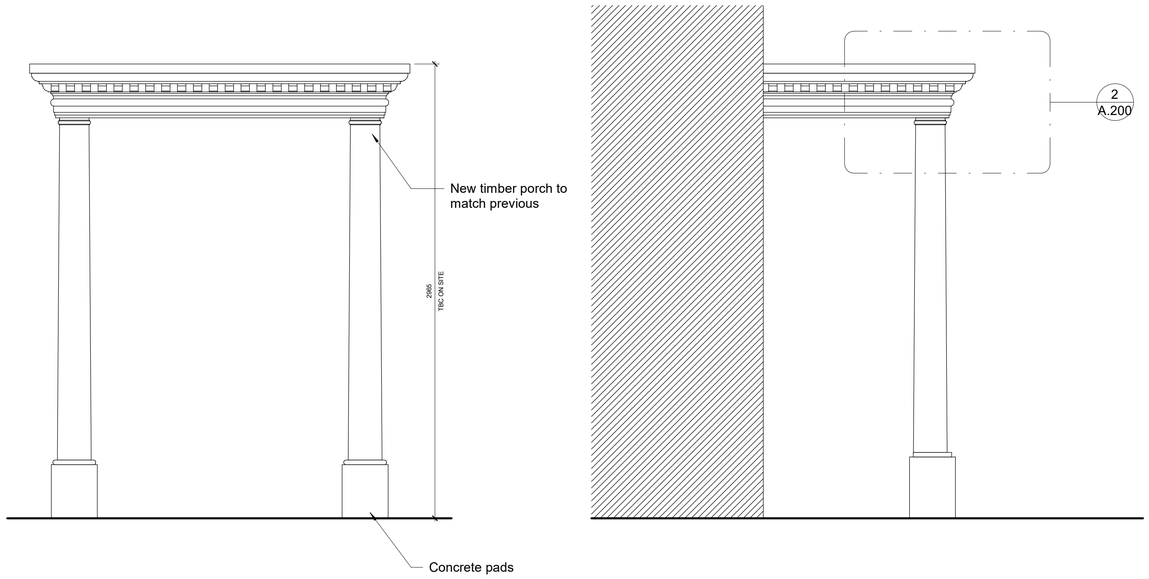



4 SECTION
1 : 10

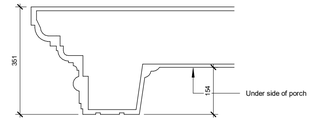


0m 0.4m 0.8m 1.2m 1.6m 2m
VISUAL SCALE 1:20 @ A1

0m 0.2m 0.4m 0.6m 0.8m 1m
VISUAL SCALE 1:10 @ A1

0m 0m 0.1m 0.1m 0.2m 0.2m
VISUAL SCALE 1:2 @ A1

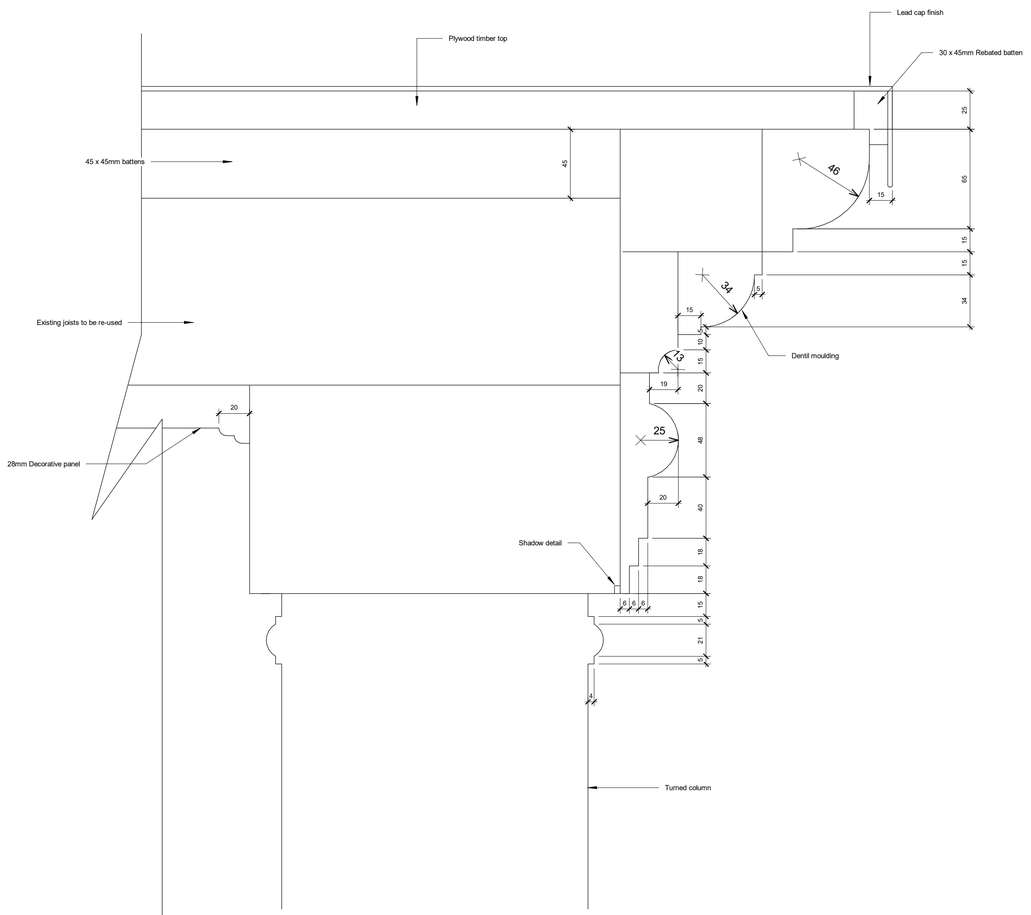

2 PROFILE SECTION DETAIL
1 : 2

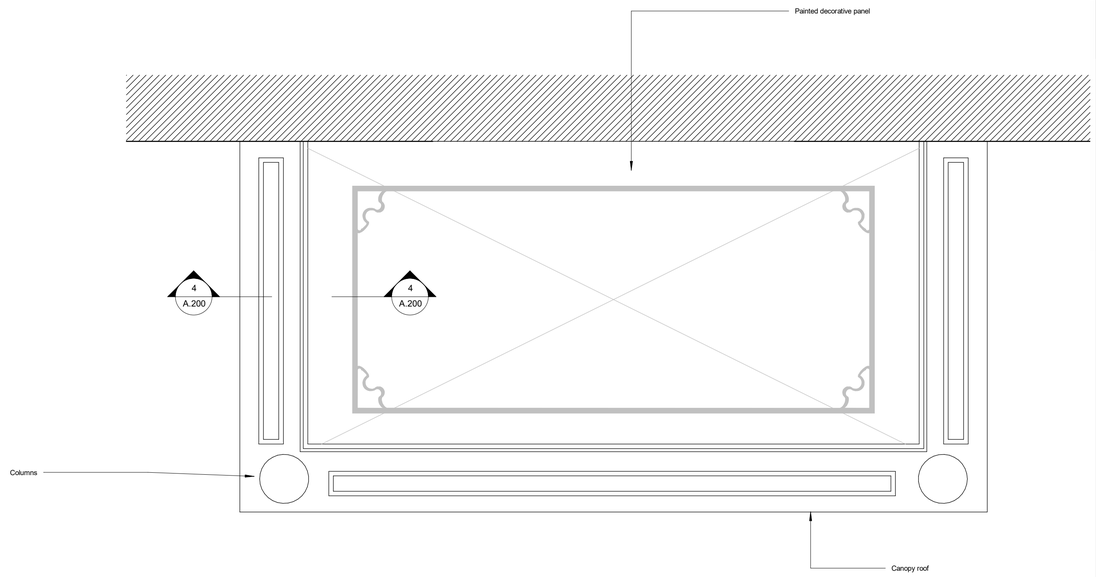

3 ROOF PLAN
1 : 10

Rev	Description	Date

KRONA DESIGN
ARCHITECTURAL DESIGN & DRAFTING
4 Union Place | Worthing | BN11 1LG
info@kronadesign.co.uk | kronadesign.co.uk
Tel: 01903 256150 Mob: 07827 994111

PROJECT
Replacement Front Porch

ADDRESS
29 East Street
Shoreham-by-sea

TITLE
New Porch

CLIENT
Quality Dental Group

DRAWN	STATUS	DATE
JLB		27/10/23

SCALE (@ A1)	PROJECT NUMBER
As indicated	KD.1509

DRAWING NUMBER	REV
A.200	C

© KRONA DESIGN