

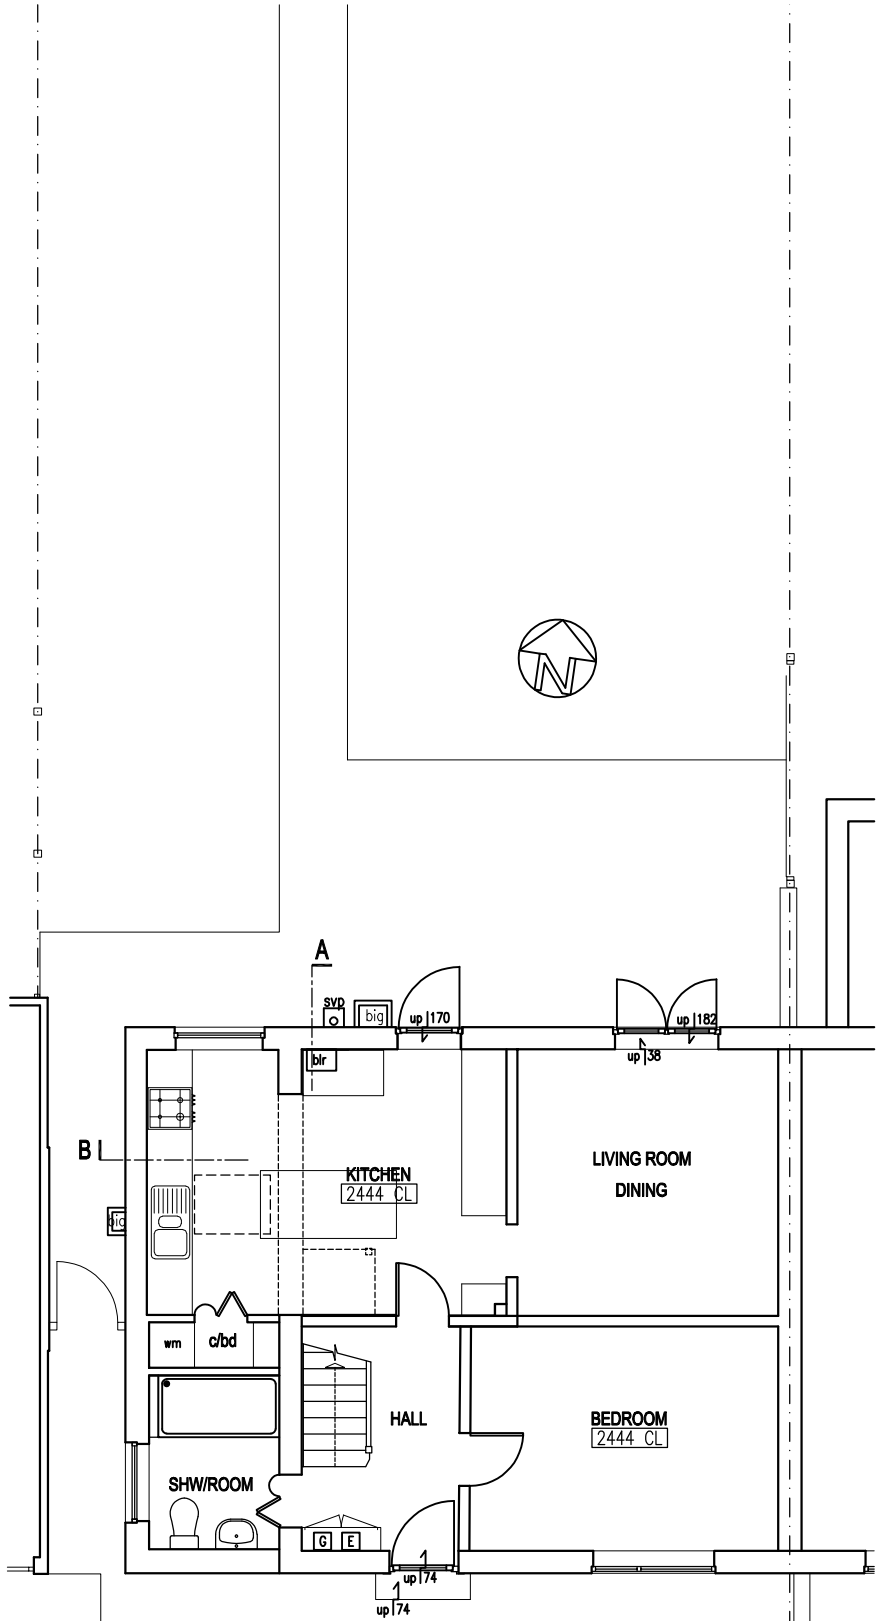


GROUND FLOOR PLAN

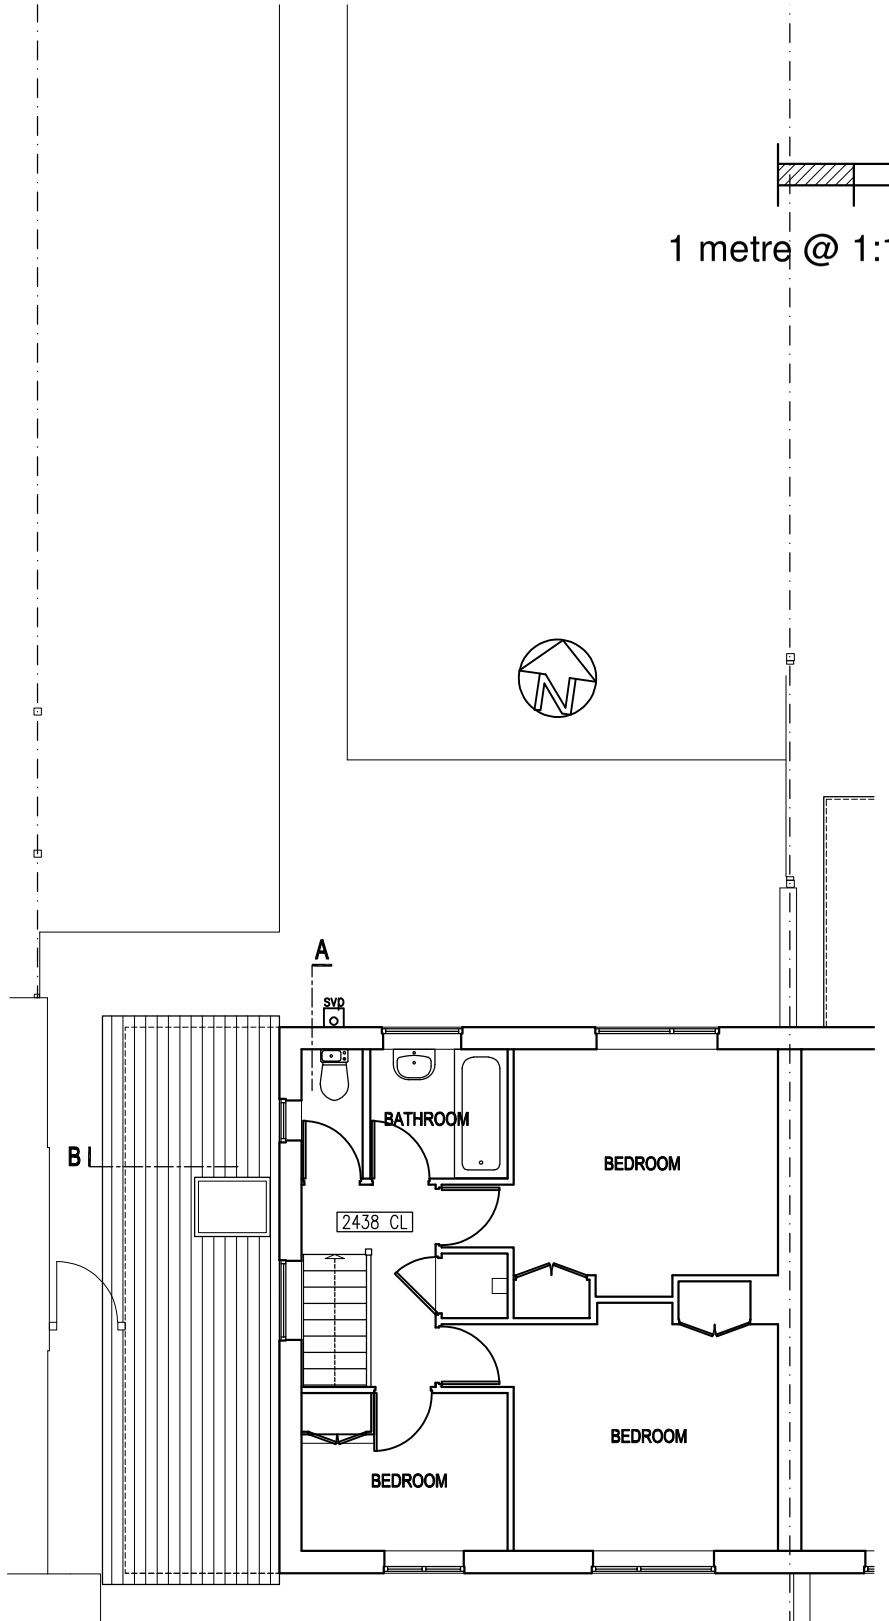

FIRST FLOOR PLAN

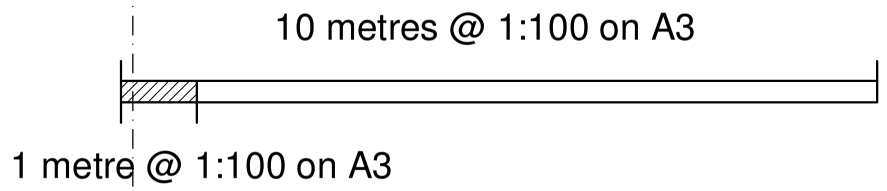

A Drawings updated at clients request June '25

rev.	date

These drawings should be approved by Local Authority Building Control or other appropriate checking Authority prior to commencement of the work.

No dimensions to be scaled from this drawing.
All dimensions to be checked on site.
This drawing is copyright.

client
Tunde & Robert Szabo-Laborcz

project
136 Barrington Road
Worthing

drawing
Proposed Plans

scale 1:100@A3 date 06.09.2021

drawn CH

9 Kenton Road
Hove, East Sussex
BN3 4PG
tel: 01273 298217
fax: 01273 298217
e-mail: info@clairehaigharchitects.co.uk

Claire Haigh
Associates Ltd

CH 1088 /004 rev. A