

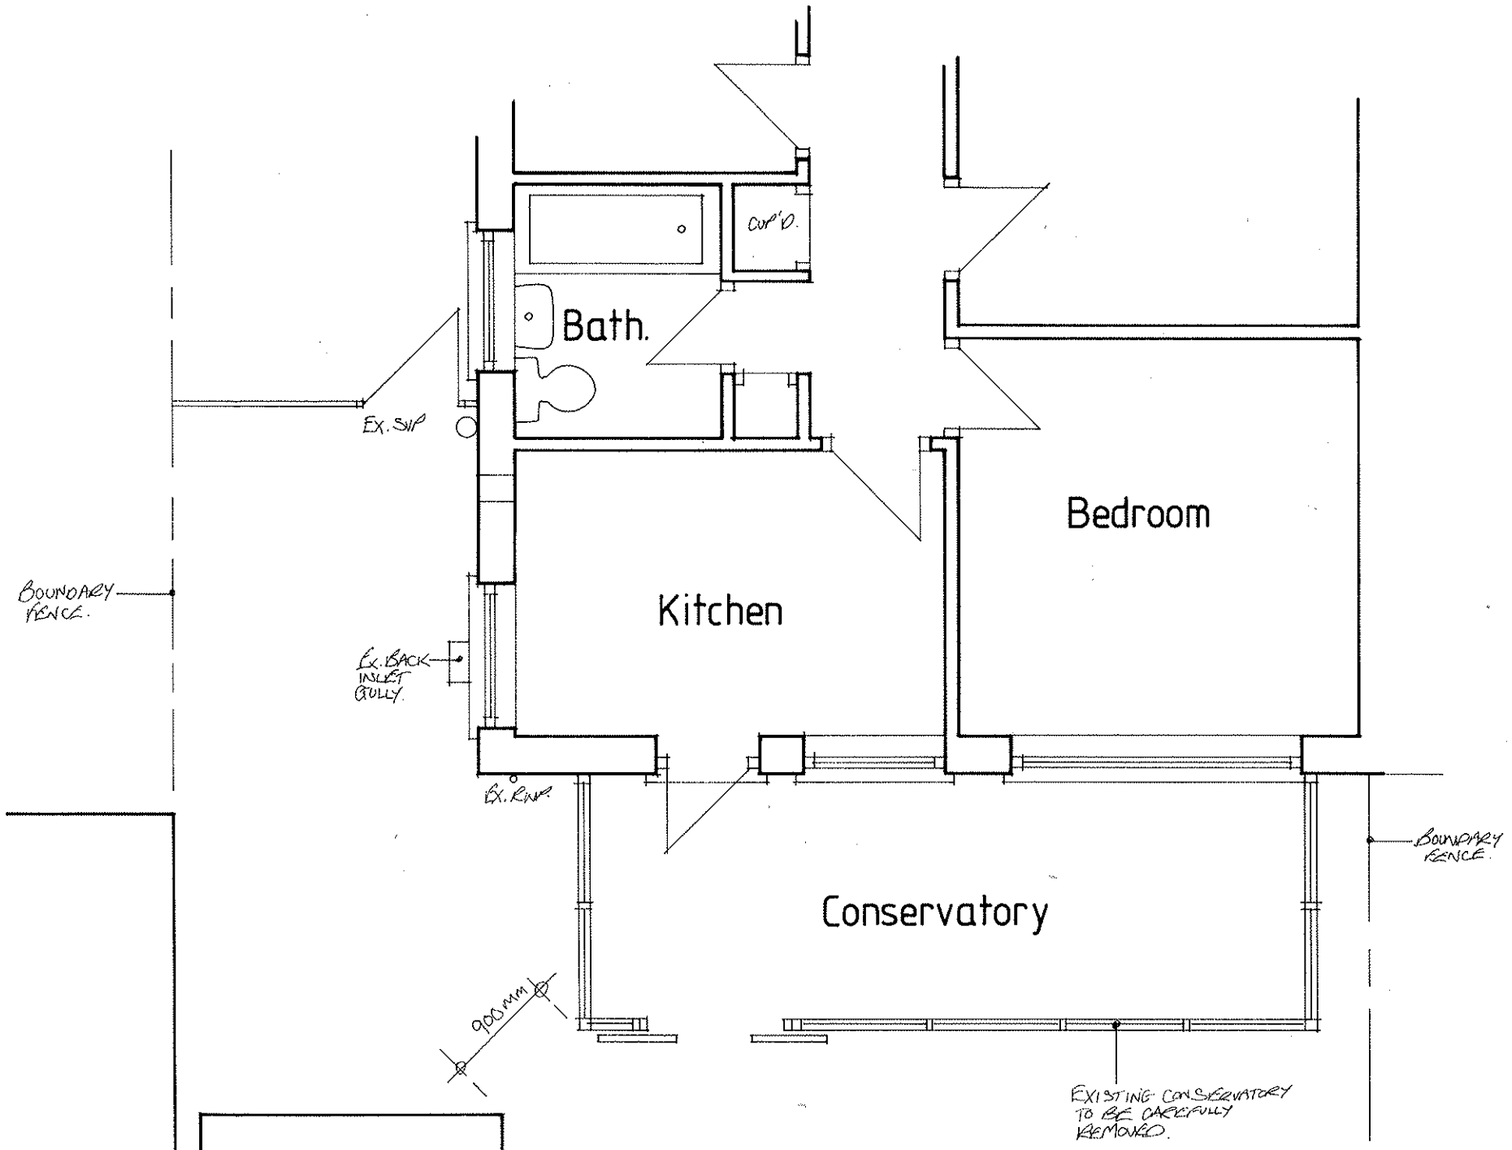


EXISTING GROUND FLOOR PLAN 1:50

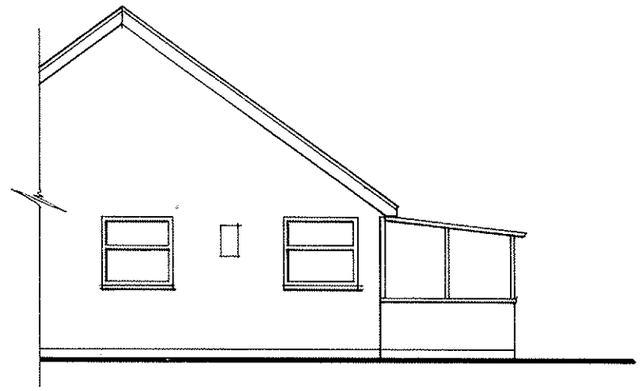

EXISTING REAR ELEVATION 1:100

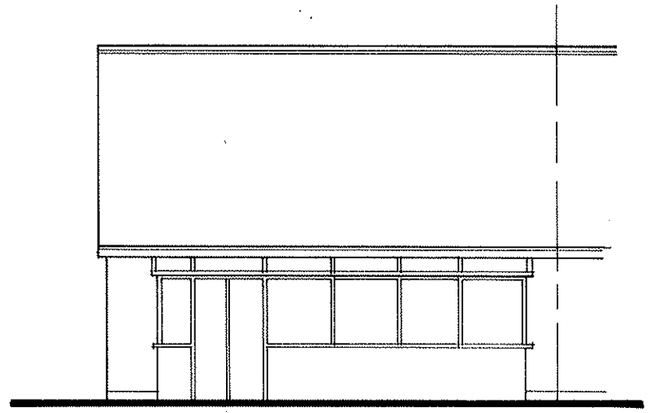

EXISTING SIDE ELEVATION 1:100

atterbury moore associates
architectural & quantity surveying services
Unit 1
Gosling Croft Business Park
Long Furlong
Clapham Worthing
West Sussex BN13 3UT

Address of works:	162 Western Road, Sompting
Drawing title:	Proposed Rear Extension

Date: **Aug. 2014**	Scales: **As shown**	Paper size: **A3**	Dwg No: **AD-156-01**


atterbury moore associates
architectural & quantity surveying services
Unit 1
Gosling Croft Business Park
Long Furlong
Clapham Worthing
West Sussex BN13 3UT

Address of works: 162 Western Road, Sompting


Drawing title: **Proposed Rear Extension**

Date: **Aug. 2014** | Scales: **As shown** | Paper size: **A3** | Dwg No: **AD-156-02 /A**


REVISION A - 31/10/14 - REDUCED TO 3.5m

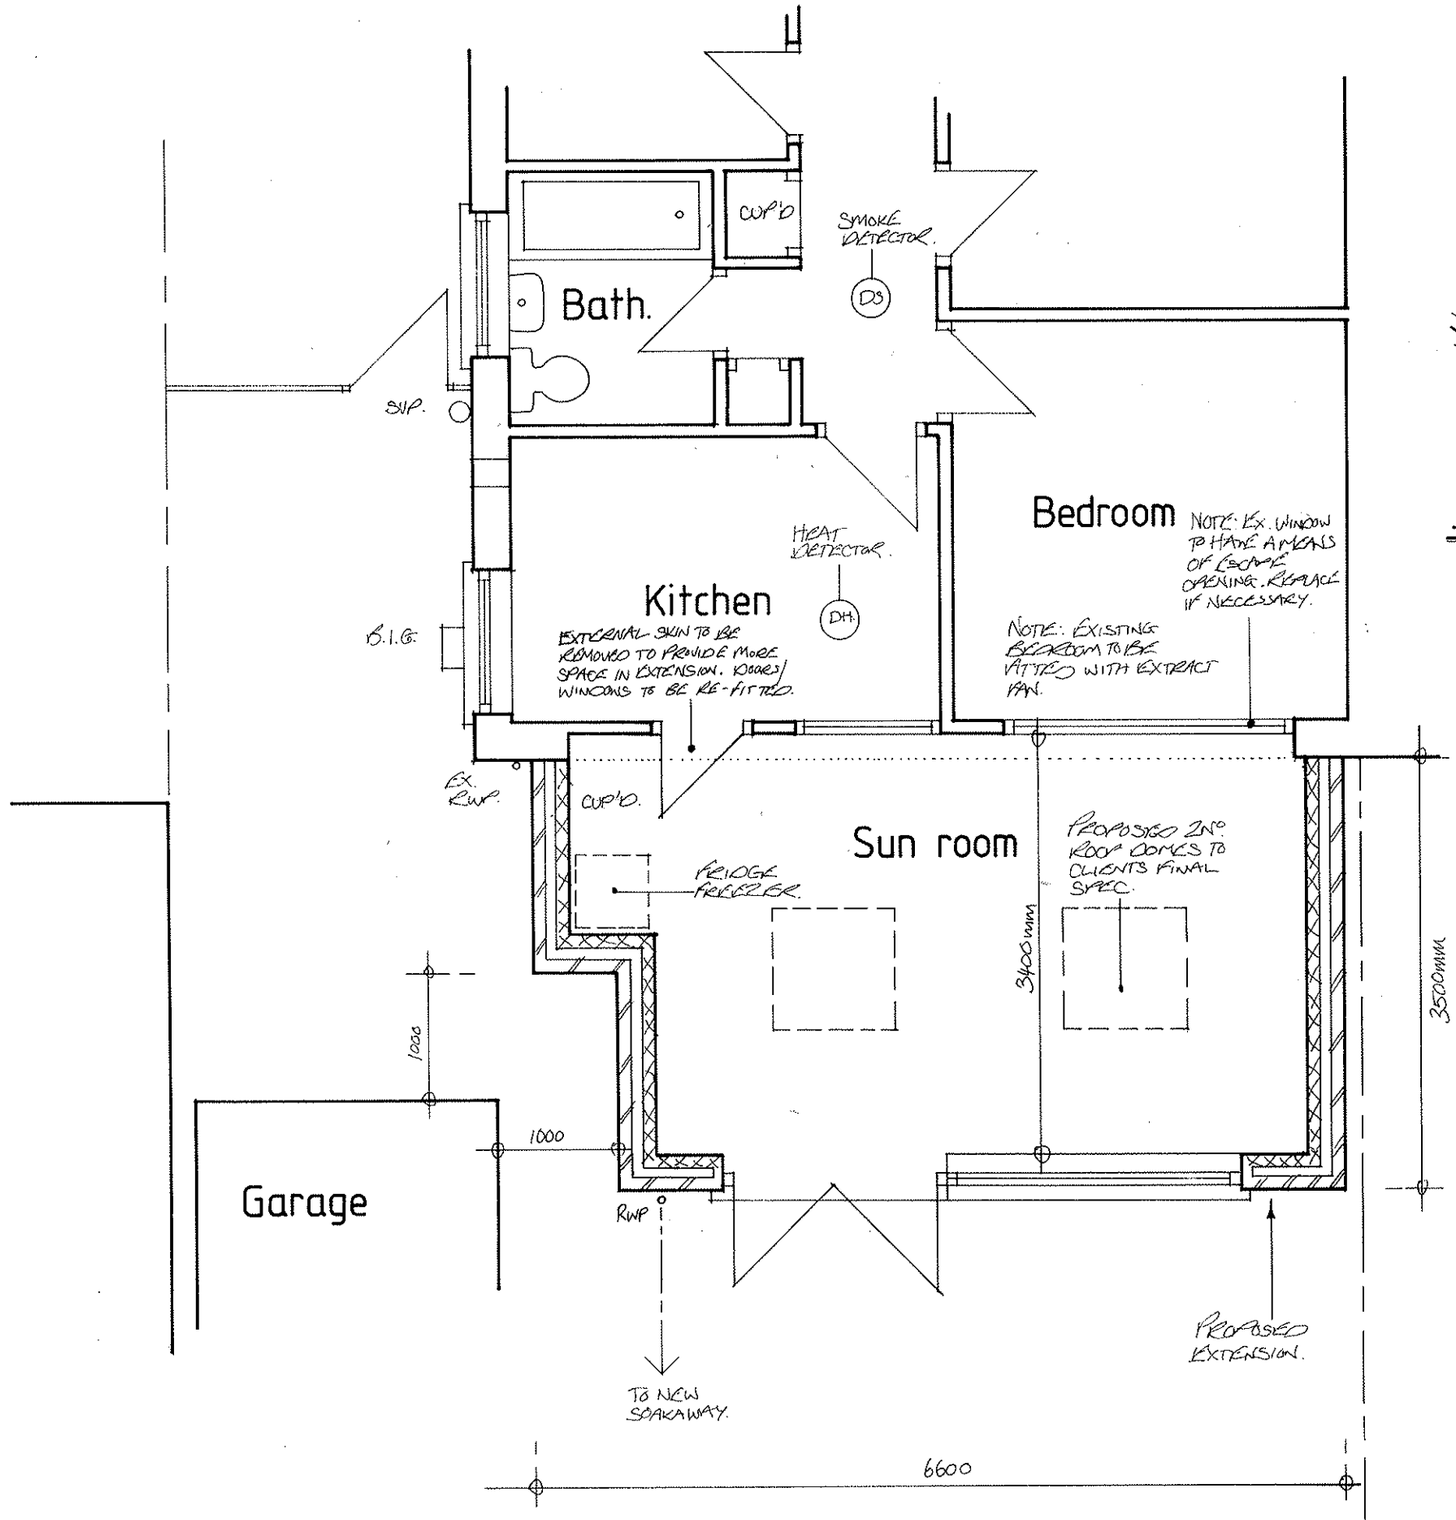

PROPOSED GROUND FLOOR PLAN 1:50

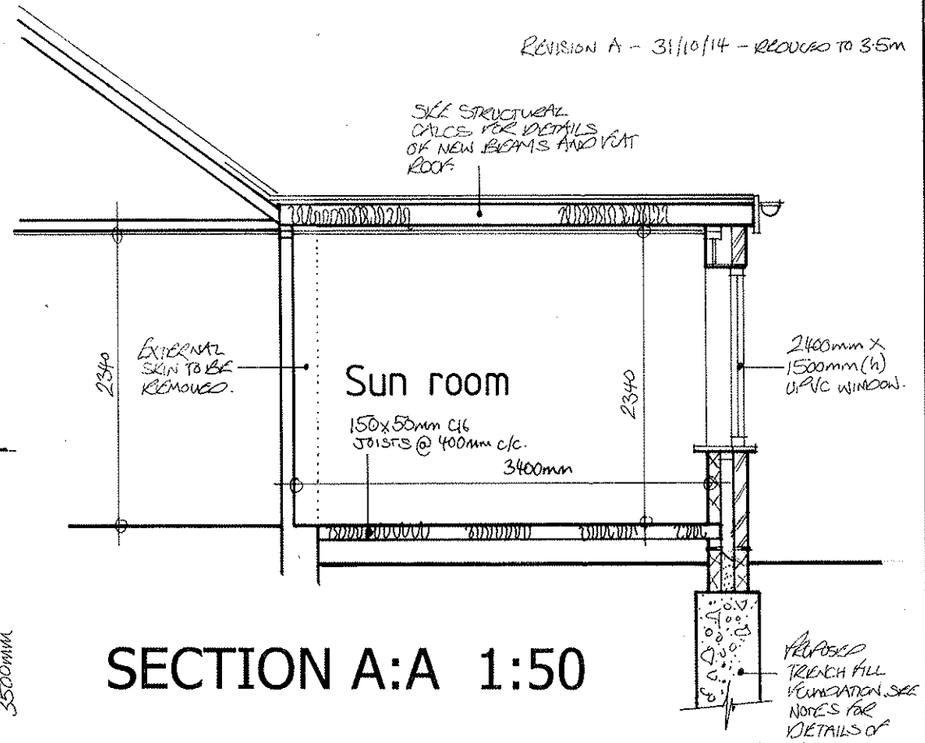

SECTION A:A 1:50

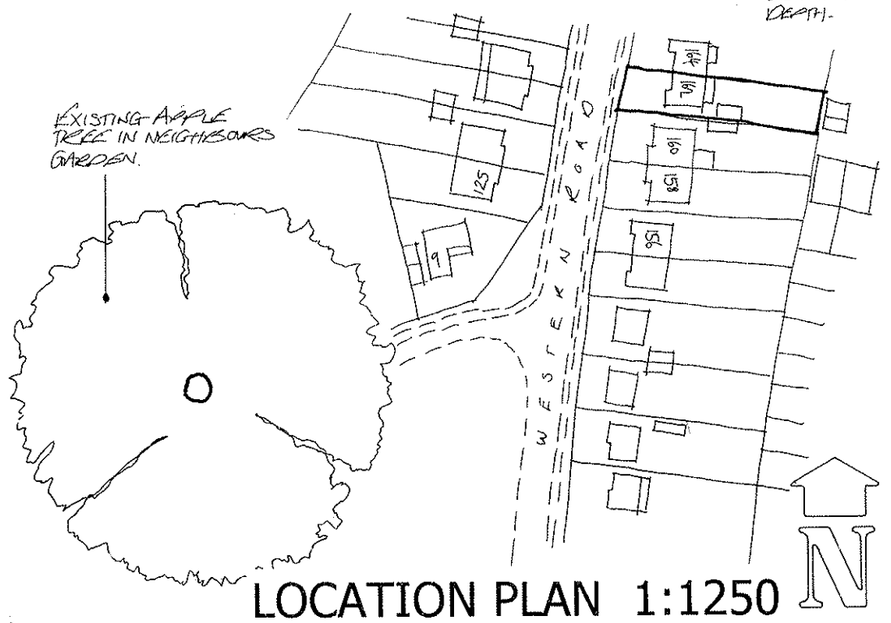


LOCATION PLAN 1:1250

atterbury moore associates
architectural & quantity surveying services
Unit 1
Gosling Croft Business Park
Long Furlong
Clapham Worthing
West Sussex BN13 3UT


Address of works: 162 Western Road, Sompting

Drawing title: **Proposed Rear Extension**


Date: **Aug. 2014**	Scales: **As shown**	Paper size: **A3**	Dwg No: **AD-156-03 /A**

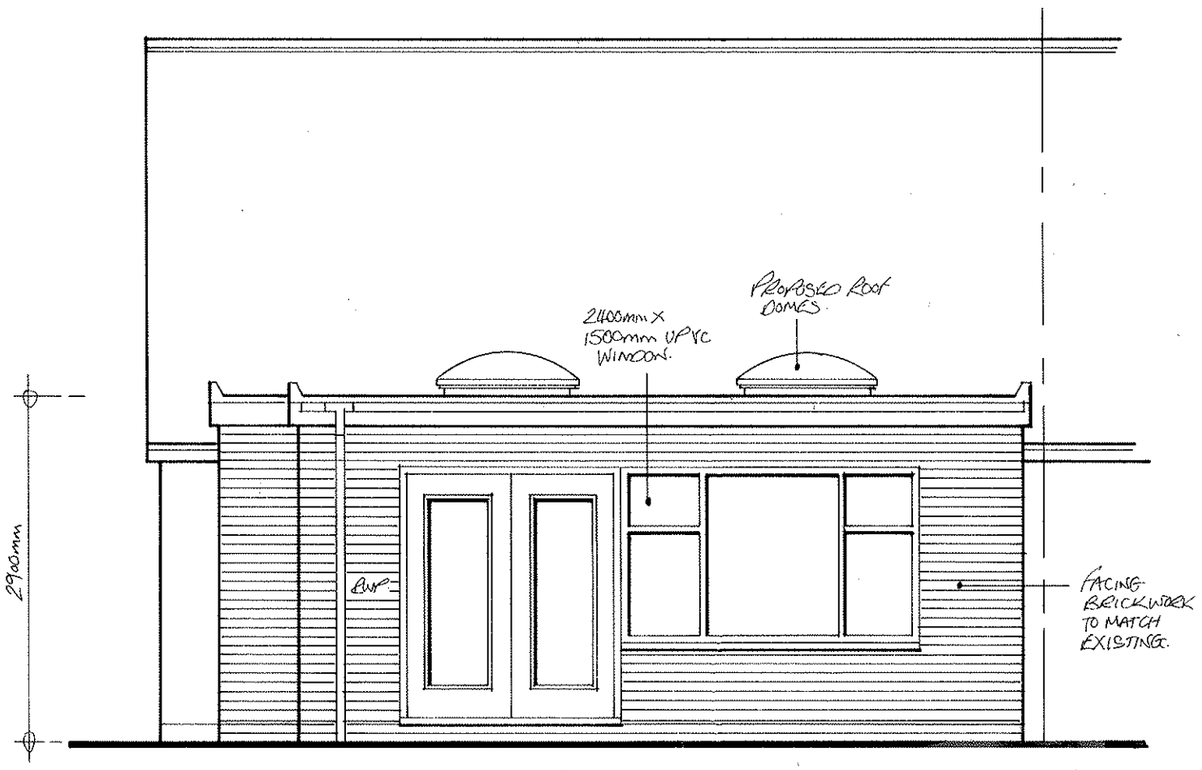


PROPOSED REAR ELEVATION 1:50

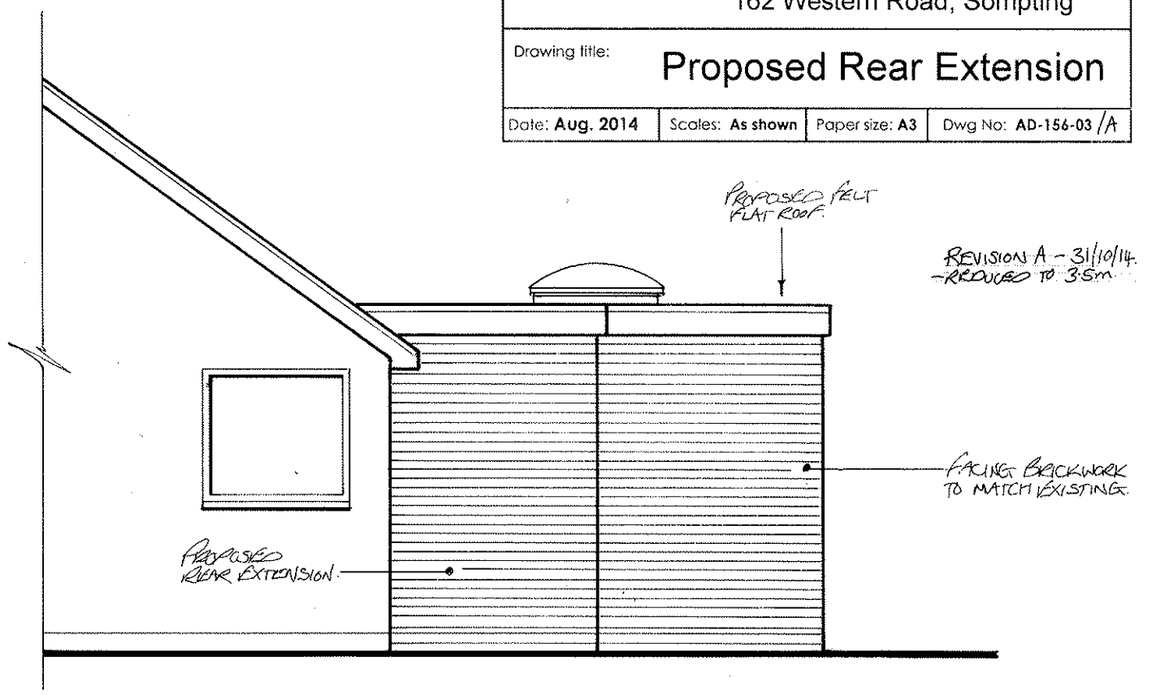

PROPOSED SIDE ELEVATION 1:50

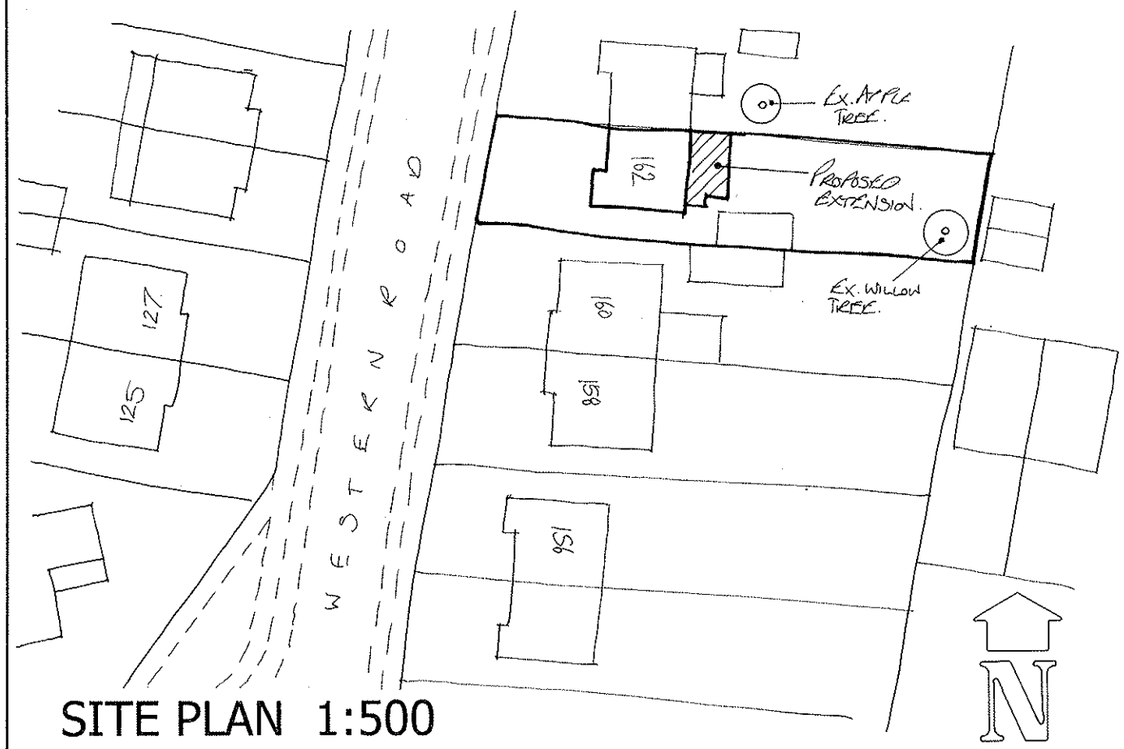

SITE PLAN 1:500

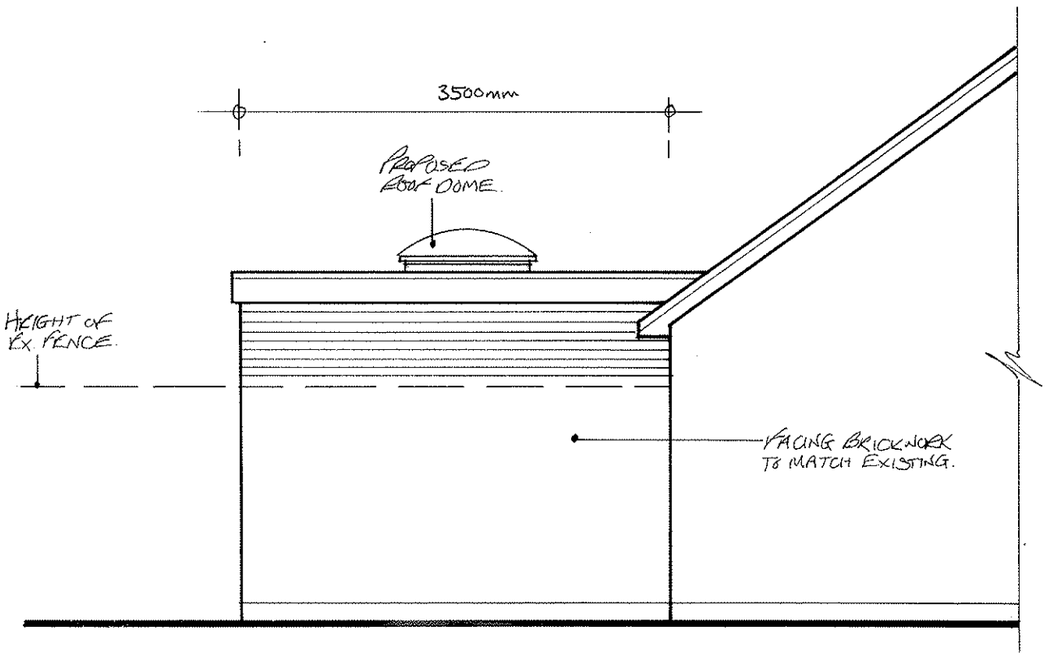

PROPOSED SIDE ELEVATION 1:50