RICS the mark of property professionalism worldwide

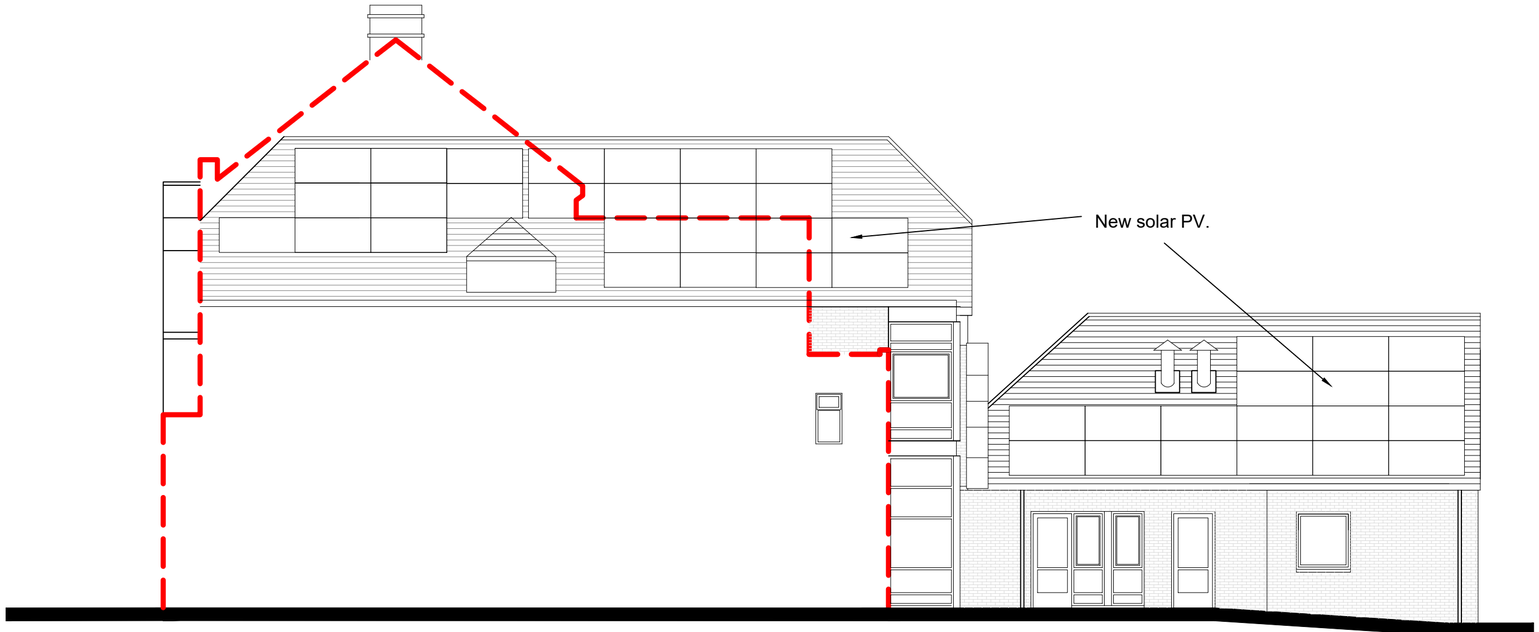

SOUTH



EAST

0 1 2 3 4 5 6 7 8 9 10
meters

DRAWING ISSUE NOTE:

- For the purpose of submission to Local Authority for the approval of Planning Consent
- This drawing is to be read in conjunction with all other relevant drawings & details in this package
- Do not scale
- Dimensions are in millimetres unless otherwise stated
- Do not use for construction
- Should any third party use these drawings for the purpose of construction, it shall be entirely at their own risk.

gds CHARTERED SURVEYORS

GDS Chartered Surveyors
East Barn, Furnace Farm, Furnace Lane
Lamberhurst, Kent TN3 8LE

T. 01892 538 700 E. mail@gdsltd.co.uk
www.gdsltd.co.uk

Project
Worthing Homes
Davison House Refurbishment

Drawing
Davison House
Proposed South & East Elevations

Revisions
Nov 26 Added additional panels A

Client Worthing Homes

Scale 1:100@A2

Date Nov 26 | Drawn By PW | Checked By CM

Issue:
PLANNING

Drawing No. 2433 -111 | Revision A

© COPYRIGHT 2017
GDS Chartered Surveyors. All rights reserved.