RICS the mark of property professionalism worldwide

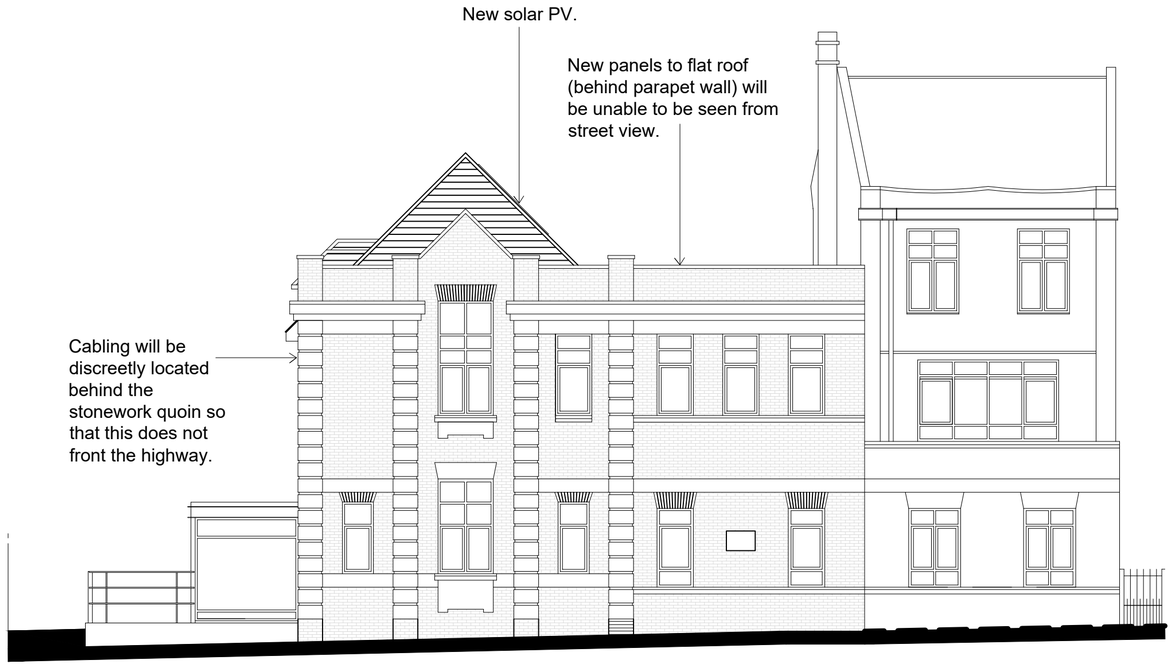

WEST



Cabling to run from batteries to roof 2, down the external wall (hidden from the highway by the stone quoin detail which protrudes further from the external wall).

Cabling to run behind the decorative stone quoin detail which protrudes further than the external wall (and cabling), therefore, hiding the cables from view from the highway elevation.

Cabling to run into the electrical room at low-level to be as discreet as possible.

NORTH

DRAWING ISSUE NOTE:

- For the purpose of submission to Local Authority for the approval of Planning Consent
- This drawing is to be read in conjunction with all other relevant drawings & details in this package
- Do not scale
- Dimensions are in millimetres unless otherwise stated
- Do not use for construction
- Should any third party use these drawings for the purpose of construction, it shall be entirely at their own risk.

gds CHARTERED SURVEYORS

GDS Chartered Surveyors
East Barn, Furnace Farm, Furnace Lane
Lamberhurst, Kent TN3 8LE

T. 01892 538 700 E. mail@gdsltd.co.uk
www.gdsltd.co.uk

Project: Worthing Homes
Davison House Refurbishment

Drawing: Davison House
Proposed North & West Elevations

Revisions: Nov 26 Added cable comments A

Client: Worthing Homes

Scale: 1:100@A2

Date: Nov 26 | Drawn By: GF | Checked By: CM

Issue: PLANNING

Drawing No.: 2433 - 112 | Revision: A

© COPYRIGHT 2017
GDS Chartered Surveyors. All rights reserved.