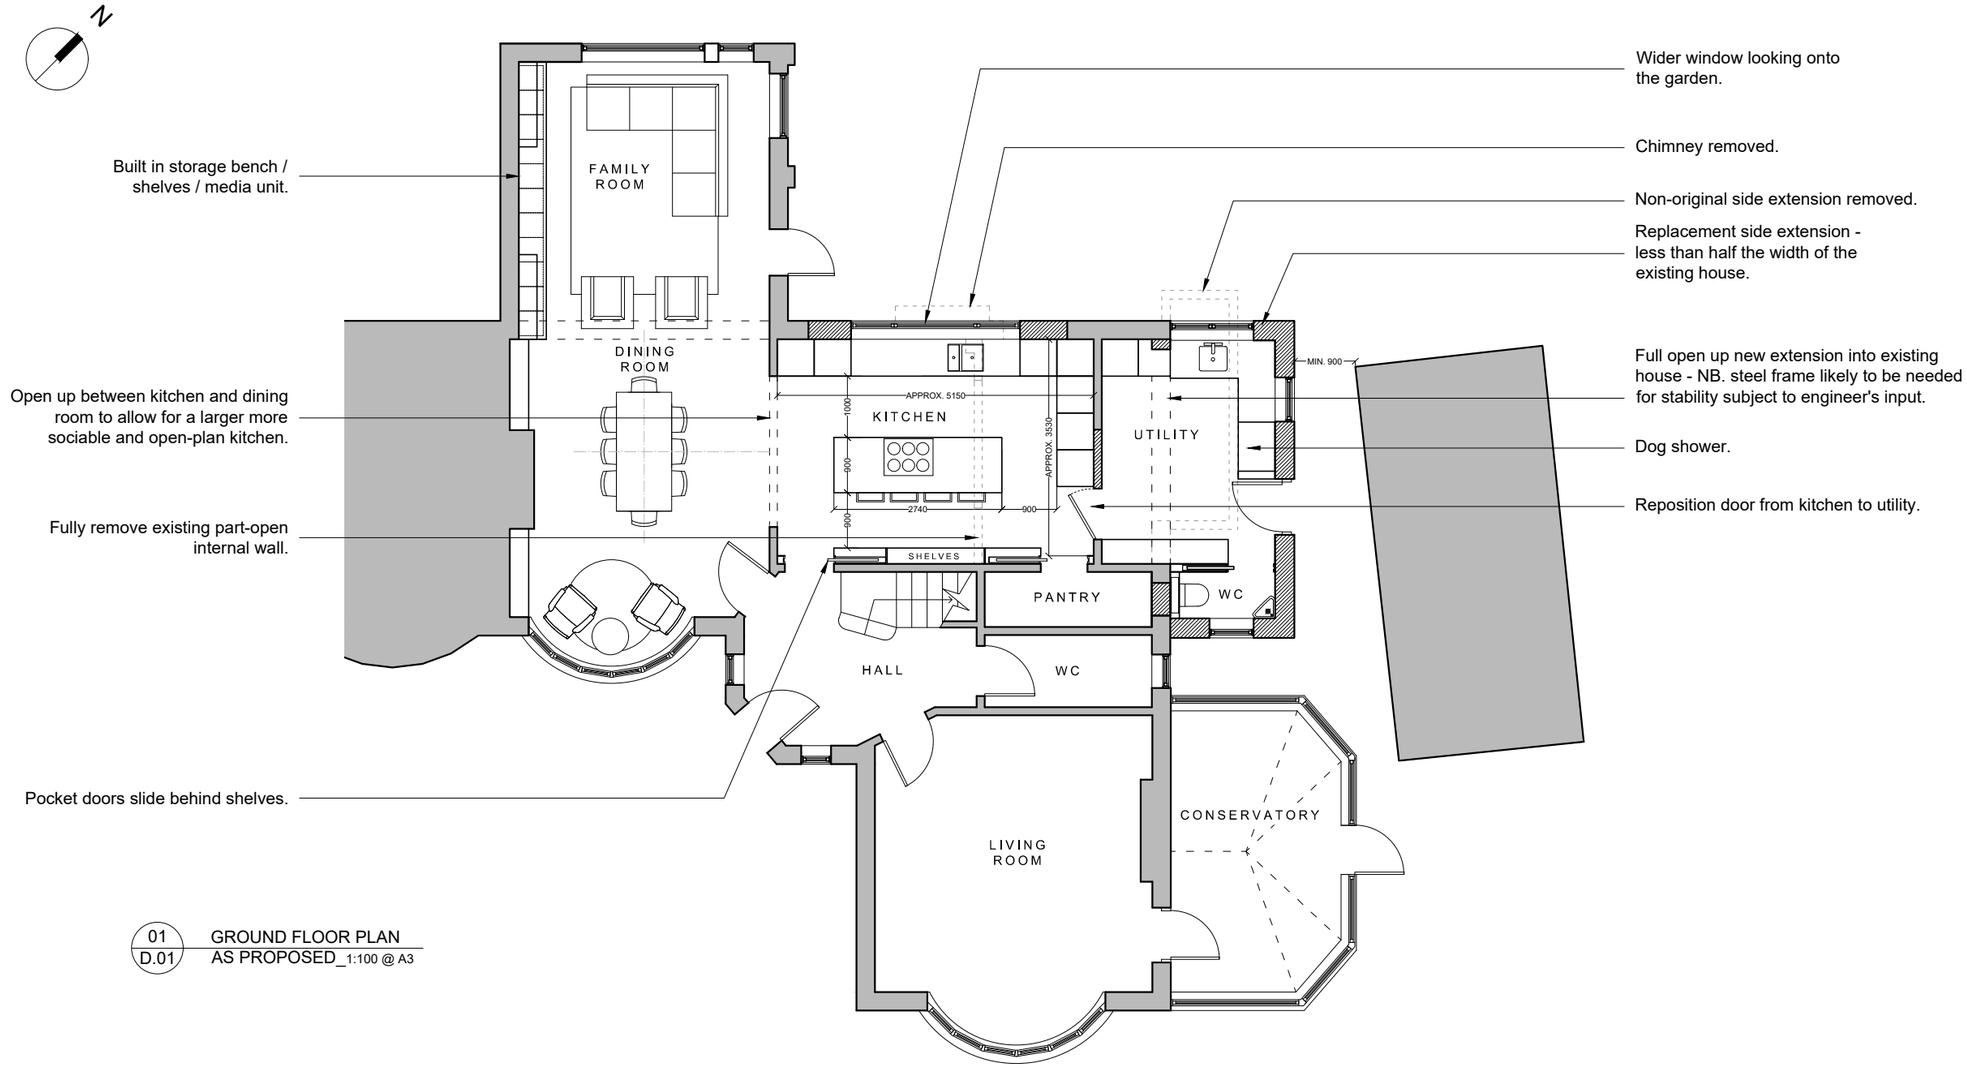

01 / D.01 GROUND FLOOR PLAN
AS PROPOSED_1:100 @ A3

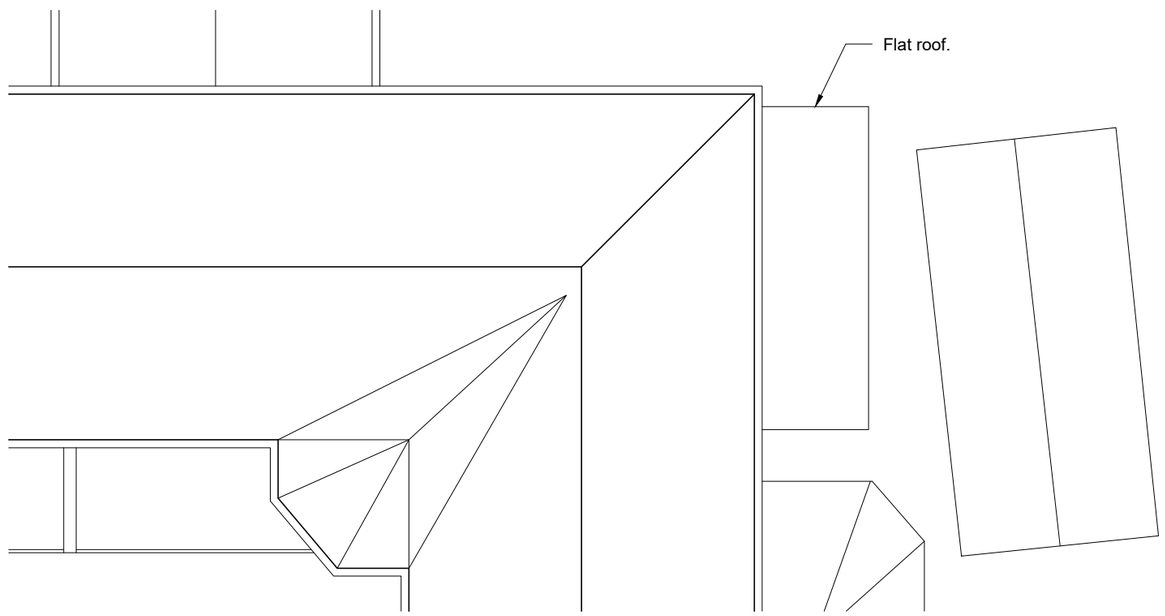

02 / D.01 PART ROOF PLAN
AS PROPOSED_1:100 @ A3

DO NOT SCALE FROM THIS DRAWING
EXCEPT FOR PLANNING

DRAWING TO BE READ IN CONJUNCTION WITH ALL OTHER ARCHITECT'S AND ENGINEER'S CONTRACT DRAWING & SPECIFICATIONS.
ANY DISCREPANCIES MUST BE BROUGHT TO THE ATTENTION OF THE ARCHITECT IMMEDIATELY.
THIS DRAWING HAS BEEN PREPARED BASED ON SURVEY DRAWINGS AND INFORMATION PREPARED BY OTHERS. THE CONTRACTOR MUST VERIFY ALL DIMENSIONS BY SITE MEASUREMENT BEFORE ORDERING MATERIALS OR MANUFACTURING COMPONENTS.
SUBSTITUTE MATERIALS & PRODUCTS TO THOSE NAMED WILL BE ACCEPTABLE IF PROVEN TO BE OF EQUAL OR HIGHER PERFORMANCE AND NOT IN CONFLICT WITH OTHER ELEMENTS.

THIS DRAWING HAS BEEN PREPARED FOR THE SOLE PURPOSE OF ACHIEVING PLANNING APPROVAL. THE DRAWINGS DO NOT PURPORT TO BE PRODUCTION DRAWINGS FOR TENDER OR CONSTRUCTION AND SHOULD NOT BE USED FOR ANY BUILDING OR CONTRACTUAL PURPOSES.

NOTES

MATERIALS TO NEW EXTENSION TO BE OF A SIMILAR APPEARANCE TO EXISTING, IE. BRICK, RENDER AND TILES.

0 1 2 3 4 5

SCALE BAR
1:100 @ A3

REV	DATE	DESCRIPTION
A	28/10/26	Kitchen layout updated.
B	05/11/26	Roof plan added.
C	06/11/26	Windows revised.
D	16/11/26	Issued for LDC.

FOR PLANNING

JOB TITLE
3 SEAMILL PARK CRESCENT
WORTHING

DRAWING TITLE
FLOOR PLANS
AS PROPOSED

JOB No	DWG No		REV
SEA	D.01		D
DRAWN BY	CHECKED BY	SCALE (@A3)	DATE
ML	-	1:100	--/--

LIGGINS WAINEWRIGHT ARCHITECTURE
TEL: 07503 352499
E-MAIL: INFO@LW-ARCHITECTURE.CO.UK