

SOUTH ELEVATION

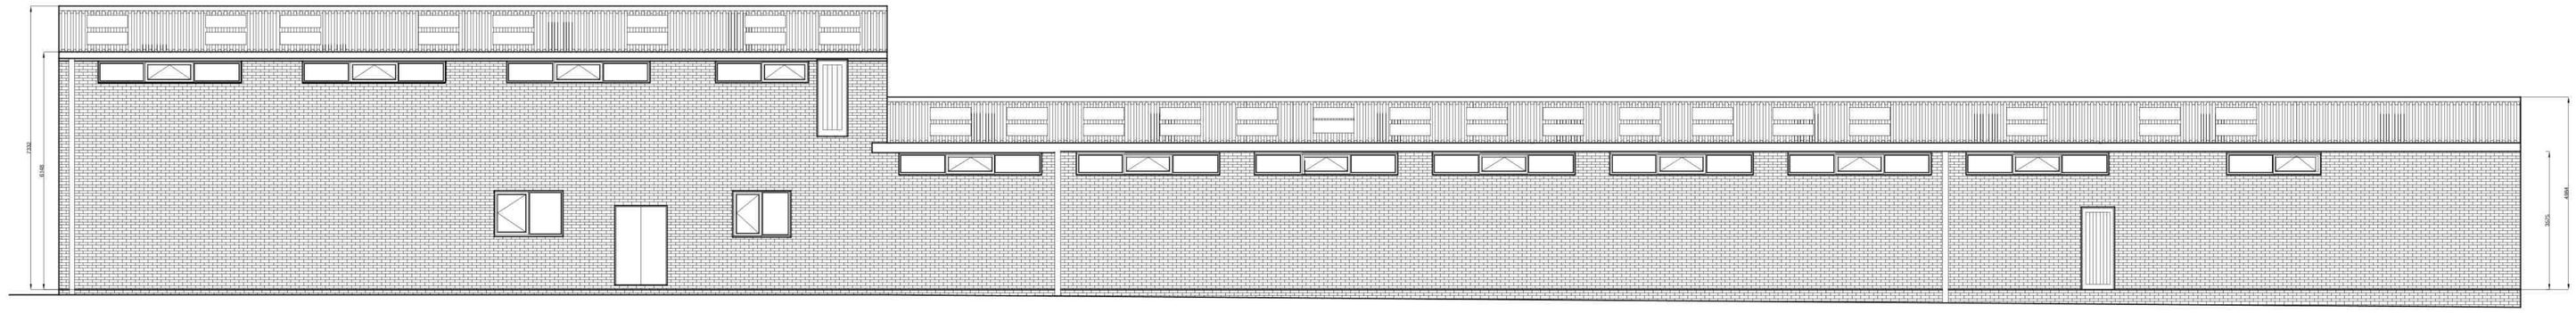

NORTH ELEVATION

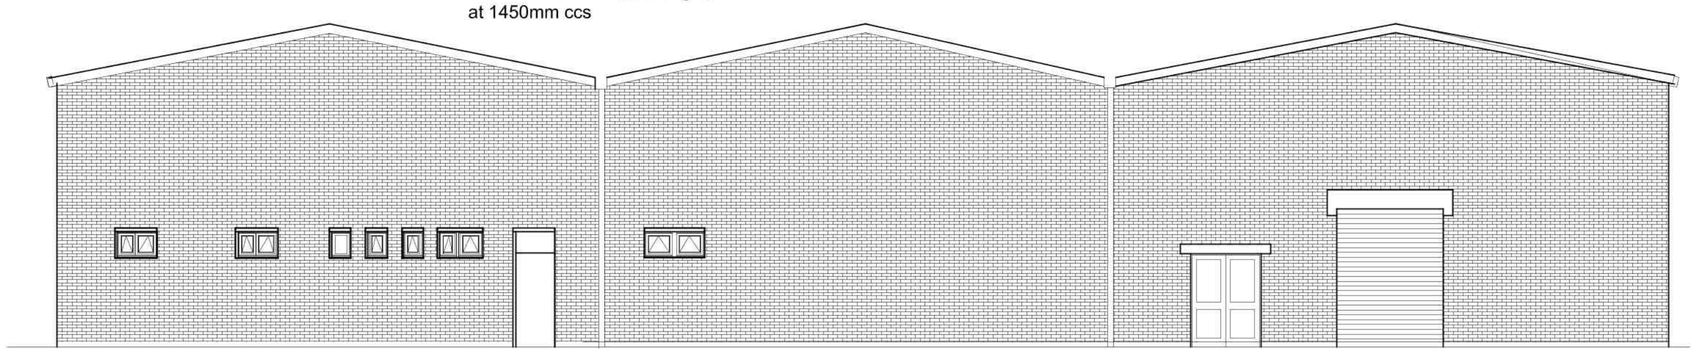

EAST ELEVATION

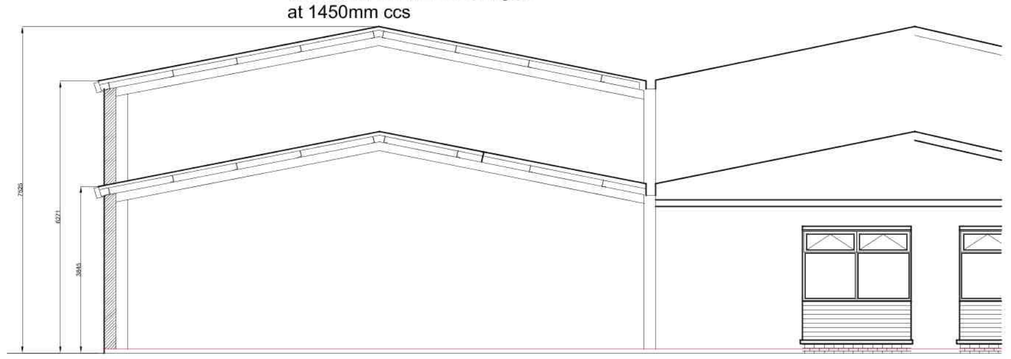

TYPICAL SECTION

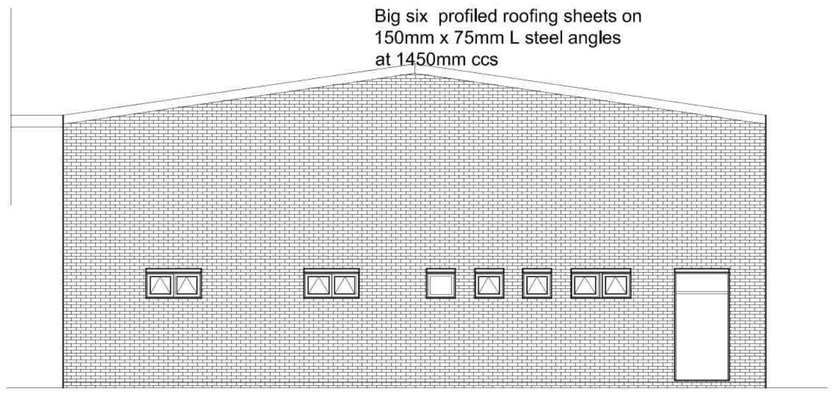

SOUTH EAST ELEVATION

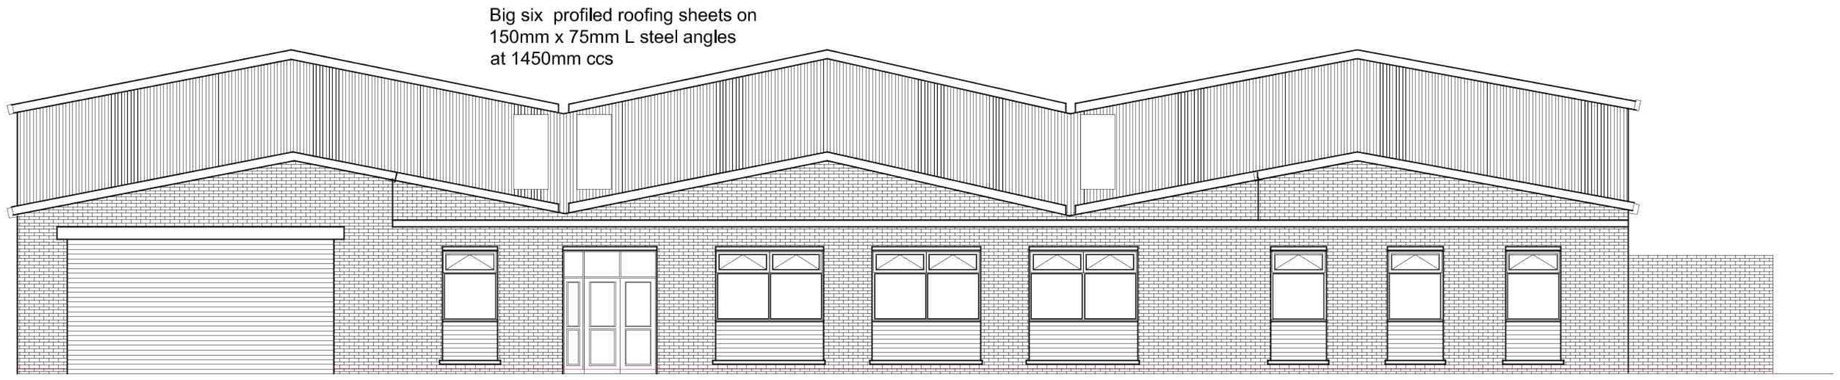

WEST ELEVATION

Scale in Metres
0 1 2 3 4 5 for 1:100

NOTES

1. Do not scale dimensions from this drawing for construction purposes.
2. All contractors and sub-contractors must verify sizes and conditions on site before work commences.
3. Copyright - This drawing is copyright to SHW and may not be reproduced in any form whatsoever without prior express written consent.

SHW

MAKING PROPERTY WORK

SHW.CO.UK

3 LIVERPOOL GARDENS
WORTHING
WEST SUSSEX
BN11 1TF

T: 01903 229200

Job

Unit 21,
Commercial Way,
Lancing.
BN15 8TA

Drawing

Existing Elevations

Scale	Date	Drawn	Checked
1:100 @ A1	July 2018	KL	MS

Job Number	Number	Revision
BN18010051.	001	