NOTE.
THIS DRAWING MAY BE SCALED FOR PLANNING PURPOSES ONLY. ALL DIMENSIONS RELATING TO SUB-CONTRACTORS OR SUPPLIERS WORK MUST BE CHECKED AND AGREED BETWEEN THE GENERAL CONTRACTOR AND THE SUB-CONTRACTORS AND SUPPLIERS. ALL DIMENSIONS ARE IN MILLIMETRES. IF IN DOUBT ASK. ALL WORKS OR MATERIALS INDICATED ON THE DRAWING ARE TO BE TO THE LATEST BRITISH STANDARDS AND ARE TO BE CARRIED OUT IN ACCORDANCE WITH THE RELEVANT CODES OF PRACTICE OR RECOGNISED TRADE ASSOCIATION RECOMMENDATIONS AND PUBLICATIONS.
© THIS DRAWING IS THE COPYRIGHT OF TECSPEC.

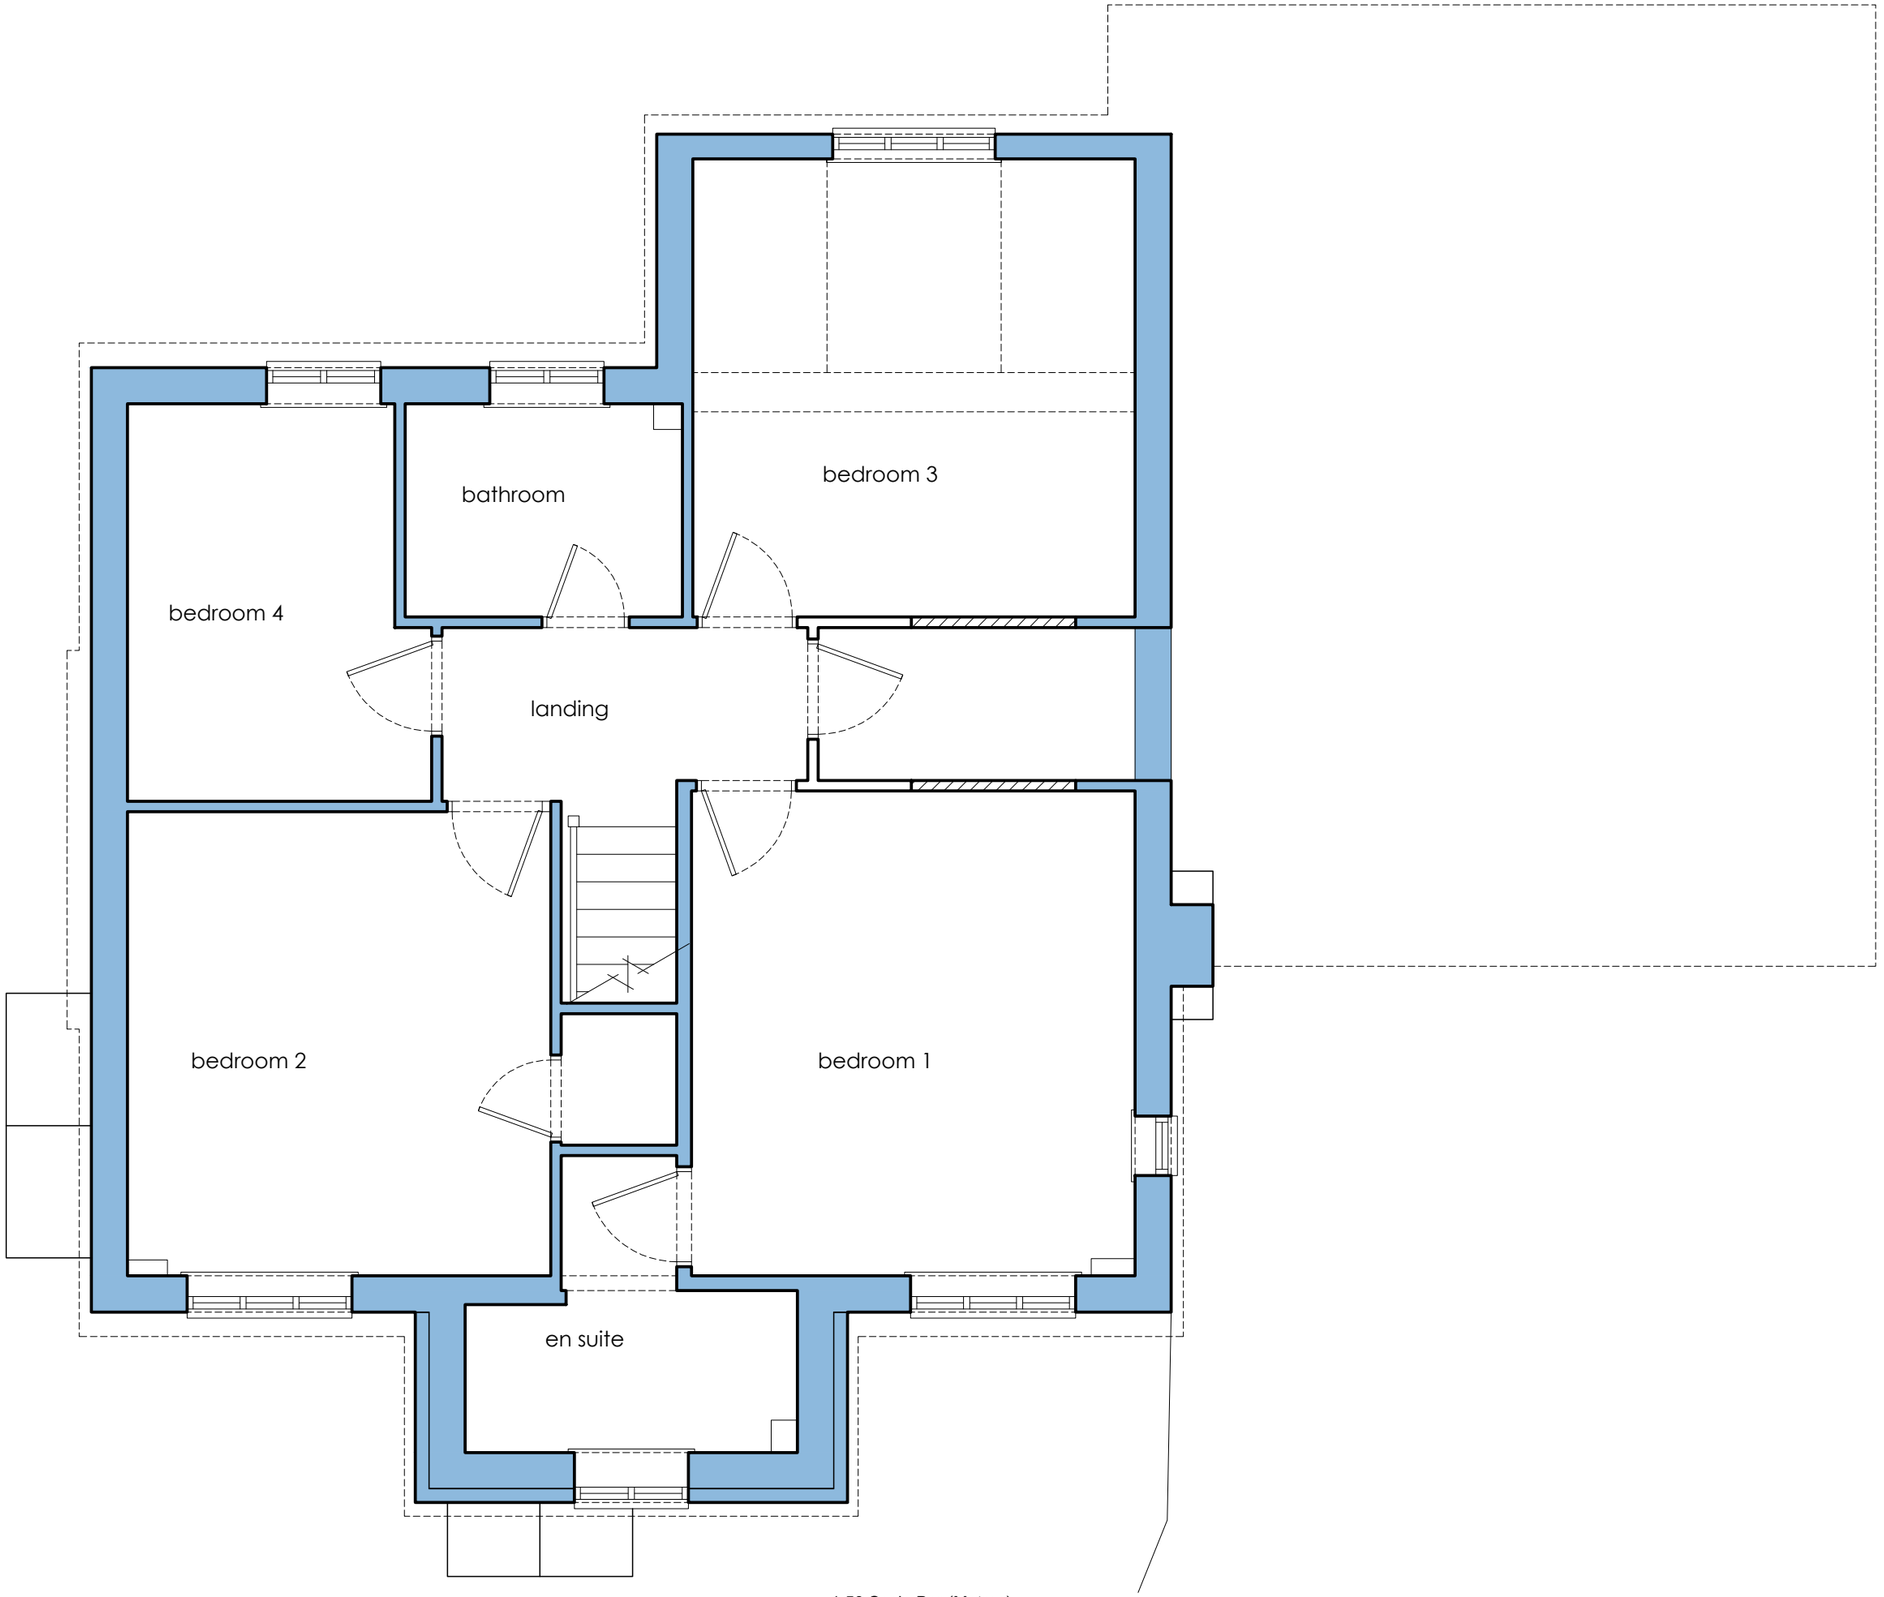

NORTH

WALL LEGEND

EXISTING WALL HATCH

Existing First Floor Plan

1:50 Scale Bar (Metres)

0 1 2 3 4 5

CAD file ref: 8 Swandean Close - Worthing Planning-Rev00.dwg

REV	DATE	DRN	DESCRIPTION
~	14/01/25	DB	Drawing created.

Tecspec
plan
draw
build
17 berriedale drive, sompting, west sussex bn15 0le
tel 07810285085 email. davidblunsdon@gmail.com

Client
Mr & Mrs G. Lind

Location
8 Swandean Close,
Worthing,
West Sussex, BN13 3AR

Drawing Title
Existing First Floor Plan

Date	Drawn By	Scale
Jan 2025	DB	1:50 @A3

CAD file name
8 Swandean Close - Worthing Planning-Rev00.dwg

Drawing No	Revision
054/P-03	~

PLANNING