This drawing may be scaled with reference to the scale bar for planning application purposes only. Do not scale for any other purpose, use only annotated dimensions. All dimensions are to be checked by parties using the drawing, and any errors or omissions are to be reported to James Potter Associates Ltd.

Rev.	Date	Note	Author	Checked
A	20/10/2023	Construction Issue	JH	RR

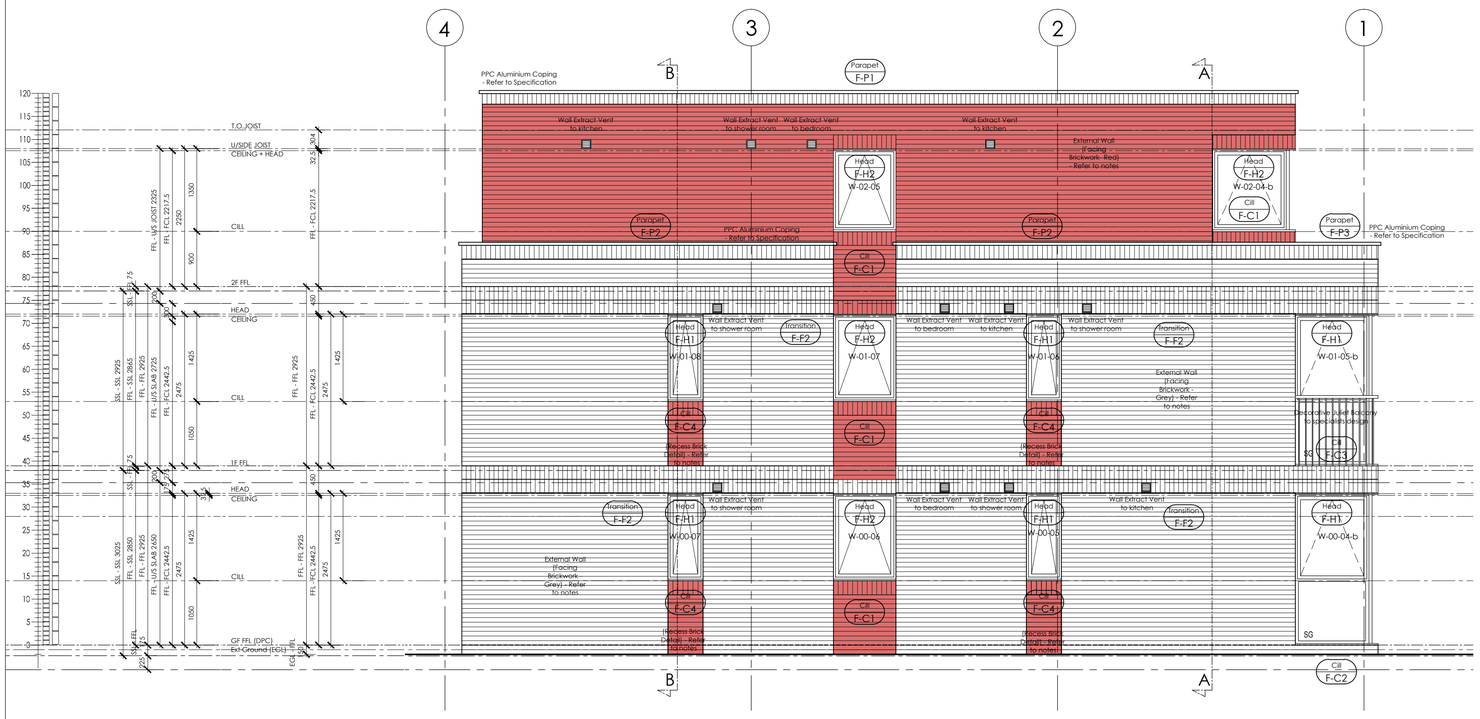

NORTH ELEVATION
SCALE 1:50

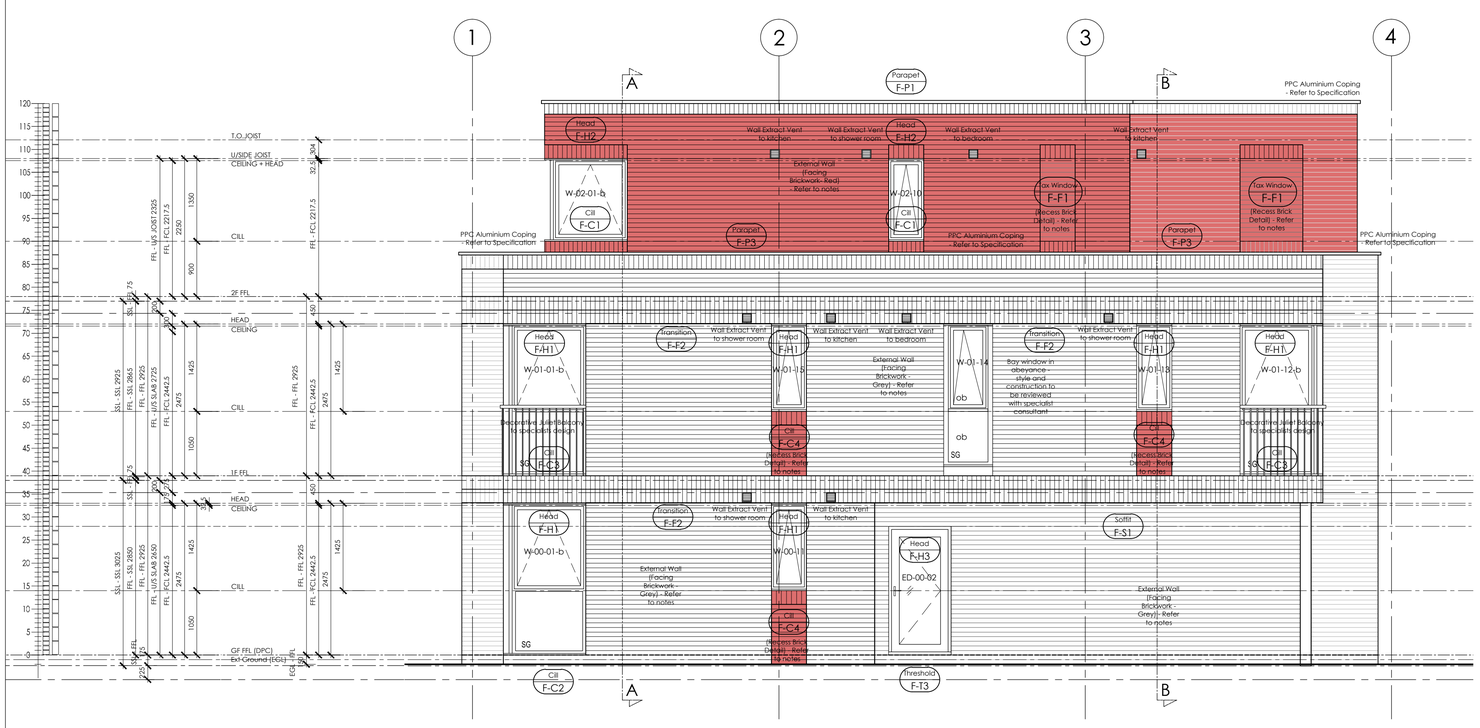

SOUTH ELEVATION
SCALE 1:50

Detail Schedule - Flats

Threshold Details

Detail Ref	Description	Detail Drawing No.
F-T1	Threshold - Level Access 01 - Slope Towards Building	HH-SD-ACC-01
F-T2	Threshold - Level Access 02 - Slope Away From Building	HH-SD-ACC-02
F-T3	Threshold - Stepped Access 01 - Outward Opening	HH-SD-ACC-04

Cill Details

Detail Ref	Description	Wall Material	Detail Drawing No.
F-C1	Cill / Reveal - Brick - 225mm Soldier Course	Brick	HH-SD-CIL-B-03
F-C2	Cill / Reveal - Brick - Standard Stretcher Coursing	Brick	HH-SD-CIL-B-01
F-C3	Cill / Reveal - Brick - Feature Double Soldier Course	Brick	22090-D-CIL-01
F-C4	Cill / Reveal - Brick - 225mm Soldier Course	Brick - 105mm cavity	22090-D-CIL-02

Head Details

Detail Ref	Description	Wall Material	Detail Drawing No.
F-H1	Lintel - Brick - Feature Double Soldier Course	Brick	22090-D-LIN-01
F-H2	Lintel - 225mm Brick Soldier Course	Brick	HH-SD-LIN-B-03
F-H3	Lintel - Brick Strecher Course	Brick	HH-SD-LIN-B-01

Parapet Detail

Detail Ref	Description	Wall Material	Detail Drawing No.
F-P1	Parapet - Soldier Course - Roof	Brick	22090-D-PAR-01
F-P2	Parapet - Soldier Course - Step Back Abutment	Brick	22090-D-PAR-02
F-P3	Parapet - Soldier Course - Second Floor	Brick	22090-D-PAR-03

Feature Brick Detail / Material Transition / Soffit Details

Detail Ref	Description	Wall Material	Detail Drawing No.
F-F1	Brick Panel - Tax Window	Brick	HH-SD-DET-B-T1
F-F2	Brick Double Soldier Course	Brick	22090-D-DET-01
F-S1	Soffit - Undercroft		22090-D-SOF-01

Additional Details

ELEVATION LEGEND

Door & Window References (Refer to schedules for sizes)

ED-00-## (i) - (ii) - (iii)

(i) Door/Window Type
ED = External Door
W = Window

(ii) Level
00 = Ground Floor
01 = First Floor
02 = Second Floor

(iii) Door/Window Number

External Wall (Facing Brickwork- Grey) - Refer to notes

External Wall (Facing Brickwork- Red) - Refer to notes

Wall Extract Vent

Denotes locations of 60 minute fire resistant cavity barriers in line with compartment walls and floors and at head of cavity walls

REFER TO HAMPSHIRE HOMES CONSTRUCTION SPECIFICATION, OVERHEATING ASSESSMENT (TM59) AND ROBUST DETAILS MANUAL WHERE APPROPRIATE
FOR DETAILS REFER TO DETAIL DRAWINGS
FOR SCHEDULES REFER TO DRAWING 22090-BR-0-01/02/03
FOR GA PLANS REFER TO DRAWINGS 22090-BR-3-01/02/03/04/05/06/07/08
FOR SECTIONS REFER TO DRAWING 22090-BR-4-01/02
FOR ELEVATIONS REFER TO DRAWING 22090-BR-5-01/02

HAMPSHIRE HOMES

Project	NEW DWELLINGS 22 CLIFTON ROAD WORTHING WEST SUSSEX, BN11 4DY			Drawing	ELEVATIONS - SHEET 2
				Job-Dwg Number	22090-BR-5-02 Rev. A
Client	HAMPSHIRE HOMES				
Status	CONSTRUCTION				
Scale	1:50 (1:100 @ A3)	Sheet Size	A1		
Author	JH	Checked	RR	Date	APRIL 2023

JAMES POTTER ASSOCIATES
www.jpa.design
JPA - PORTSMOUTH
117 Highland Road, SouthTa, Portsmouth, PO4 9DD
t. +44(0)2394 002 897

© James Potter Associates Ltd.