This drawing may be scaled with reference to the scale bar for planning application purposes only. Do not scale for any other purpose, use only annotated dimensions. All dimensions are to be checked by parties using the drawing, and any errors or omissions are to be reported to James Potter Associates Ltd.

Rev.	Date	Note	Author	Checked
A	13/11/2024	Anthracite Grey option removed. First Floor Layout and West Elevation added. Scale Bars added.	RR	JP



ELEVATION - WEST
SCALE 1:50

0 1 2 3 4 5m



ELEVATION - SOUTH
SCALE 1:50

0 1 2 3 4 5m

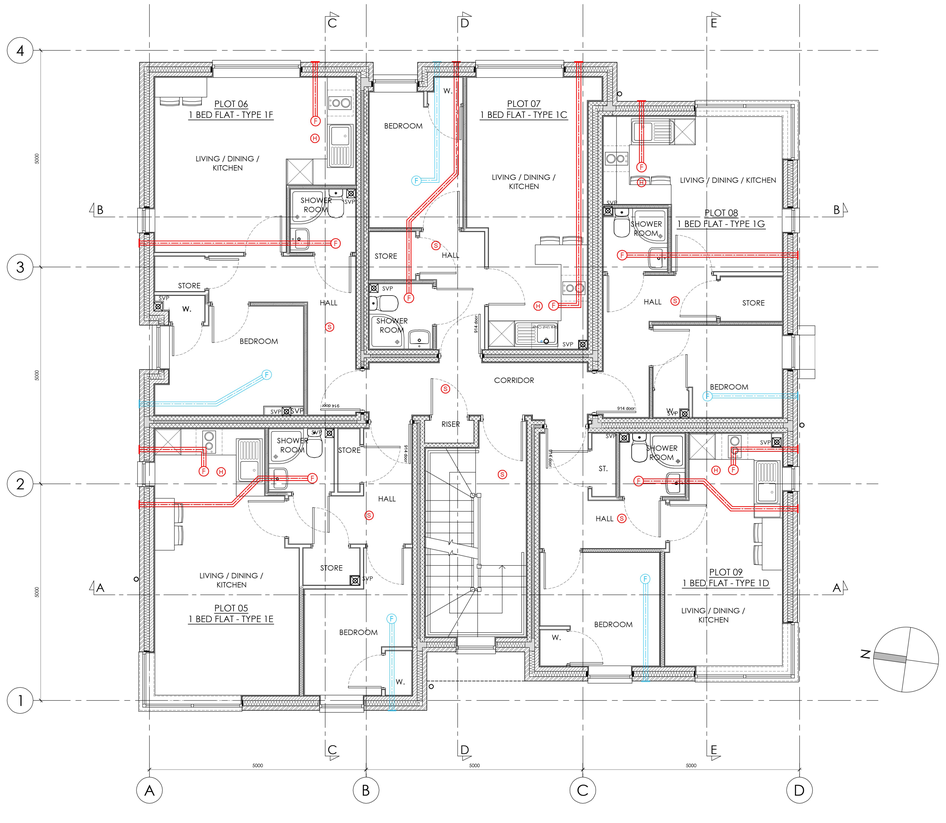

FIRST FLOOR LAYOUT
SCALE 1:50

0 1 2 3 4 5m

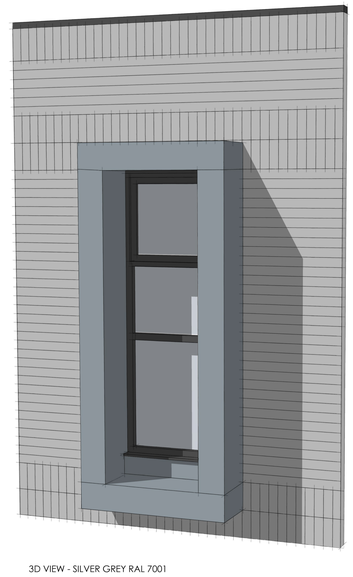

3D VIEW - SILVER GREY RAL 7001

HAMPSHIRE HOMES

Project	NEW DWELLINGS AT 22 CLIFTON ROAD WORTHING WEST SUSSEX, BN11 4DY			Drawing	PROJECTING 'BAY' FEATURE - SHEET 2		
				Job-Dwg Number	22090-D-BAY-02	Rev.	A
Client	HAMPSHIRE HOMES						
Status	PLANNING						
Scale	1:25	Sheet Size	A0				
Author	JH	Checked	RR	Date	JULY 2024		

JAMES POTTER ASSOCIATES
www.jpa.design
JPA - PORTSMOUTH
117 Highland Road, Southsea, Portsmouth, PO4 9DD
t. +44(0)2394 002 897

© James Potter Associates Ltd.