This drawing may be scaled with reference to the scale bar for planning application purposes only. Do not scale for any other purpose, use only annotated dimensions. All dimensions are to be checked by parties using the drawing, and any errors or omissions are to be reported to James Potter Associates Ltd.

Rev.	Date	Note	Author	Checked
A	13/11/2024	Scale Bars added.	RR	JP

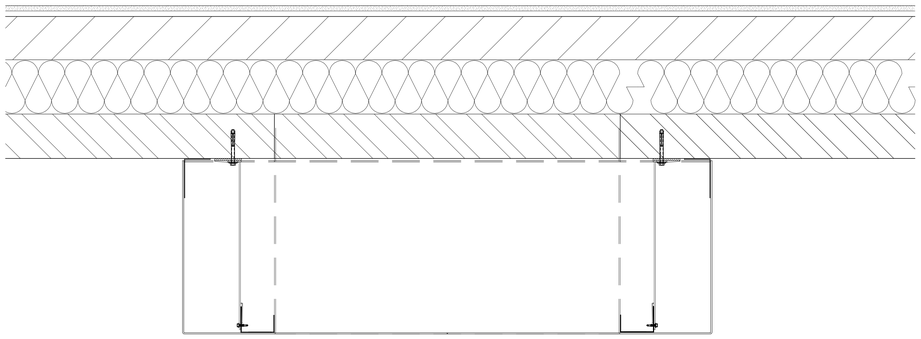

PLAN ii
SCALE 1:5
0 0.1 0.2 0.3 0.4 0.5m

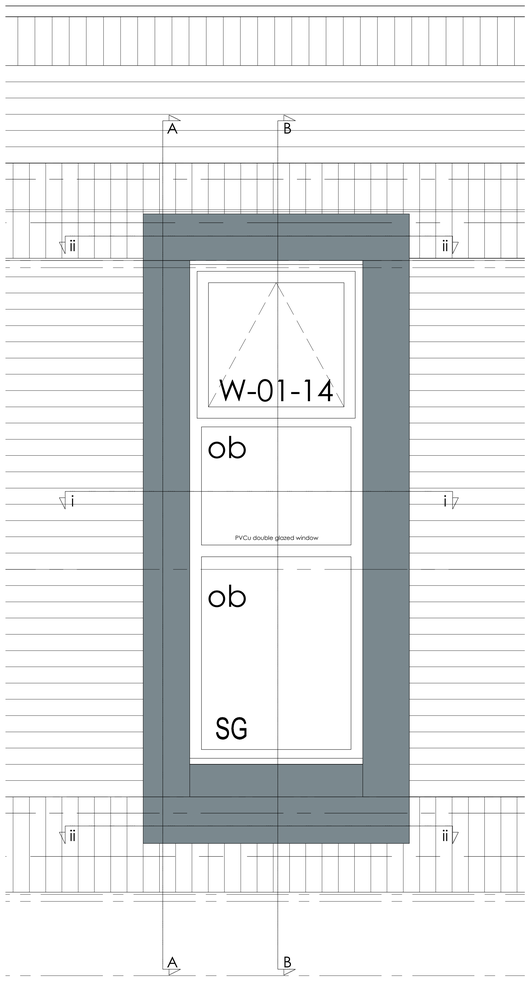

ELEVATION
SCALE 1:10
0 0.1 0.2 0.3 0.4 0.5 1m

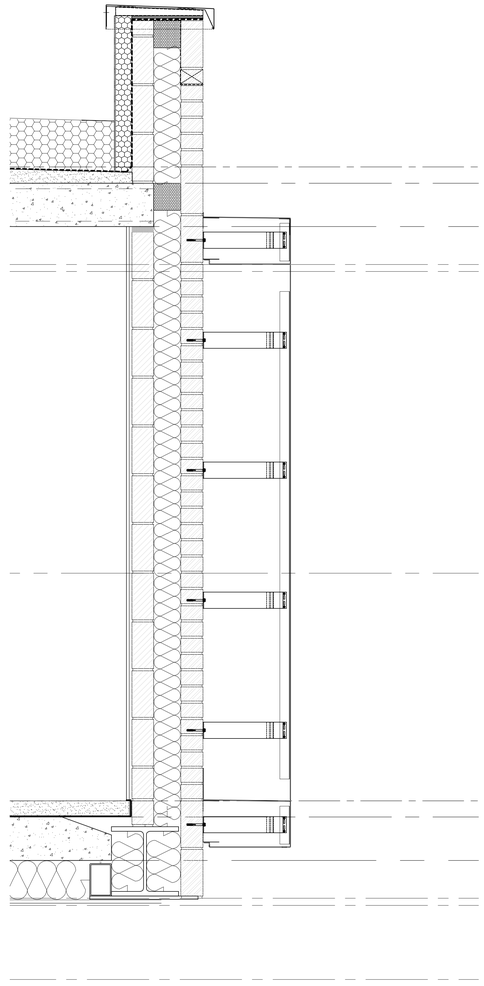

SECTION A-A
SCALE 1:10
0 0.1 0.2 0.3 0.4 0.5 1m

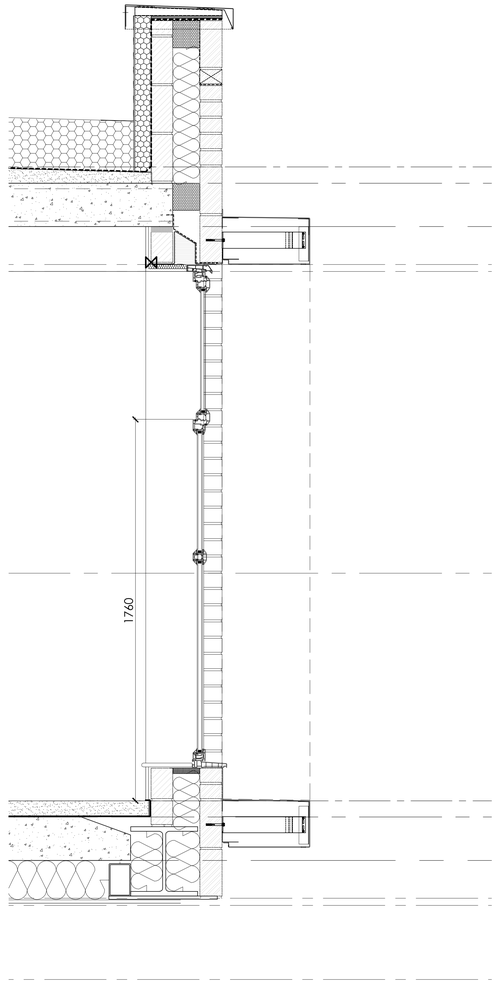

SECTION B-B
SCALE 1:10
0 0.1 0.2 0.3 0.4 0.5 1m

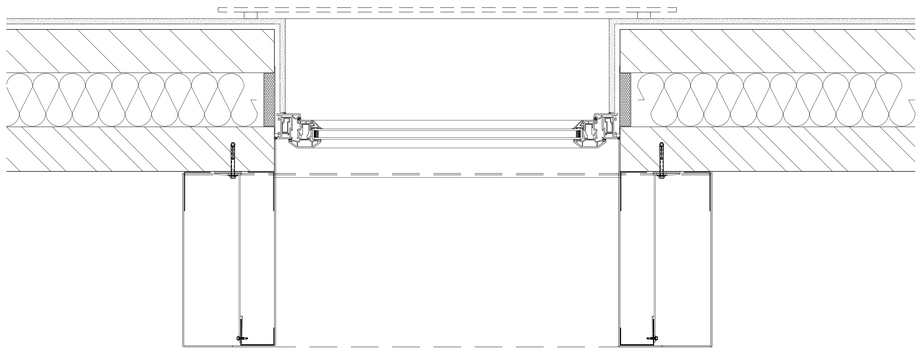

PLAN i
SCALE 1:5
0 0.1 0.2 0.3 0.4 0.5m

© James Potter Associates Ltd.

HAMPSHIRE HOMES

Project	NEW DWELLINGS AT 22 CLIFTON ROAD WORTHING WEST SUSSEX, BN11 4DY			Drawing	PROJECTING 'BAY' FEATURE - SHEET 3
				Job-Dwg Number	22090-D-BAY-03 Rev. A
Client	HAMPSHIRE HOMES				
Status	PLANNING				
Scale	1:5/1:10	Sheet Size	A0		
Author	JH	Checked	RR	Date	JULY 2024

JAMES POTTER ASSOCIATES
www.jpa.design
JPA - PORTSMOUTH
117 Highland Road, Southsea, Portsmouth, PO4 9DD
t. +44(0)2394 002 897