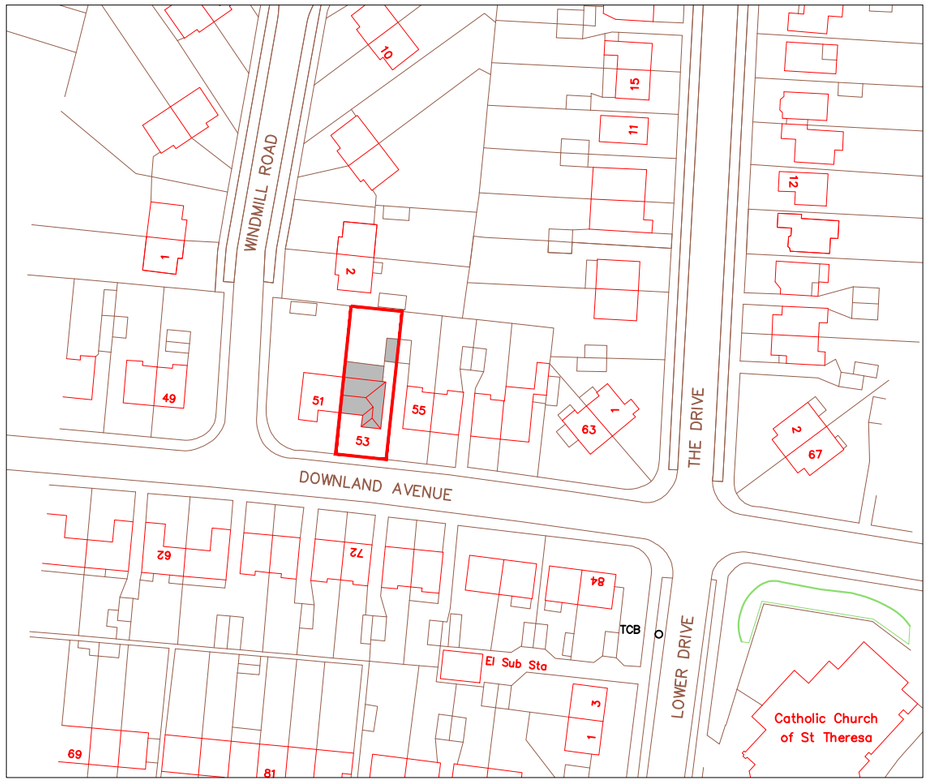

Location Plan 1:1250

N
W E
S

Scale 1:1250

0 10 20 30 40 50m

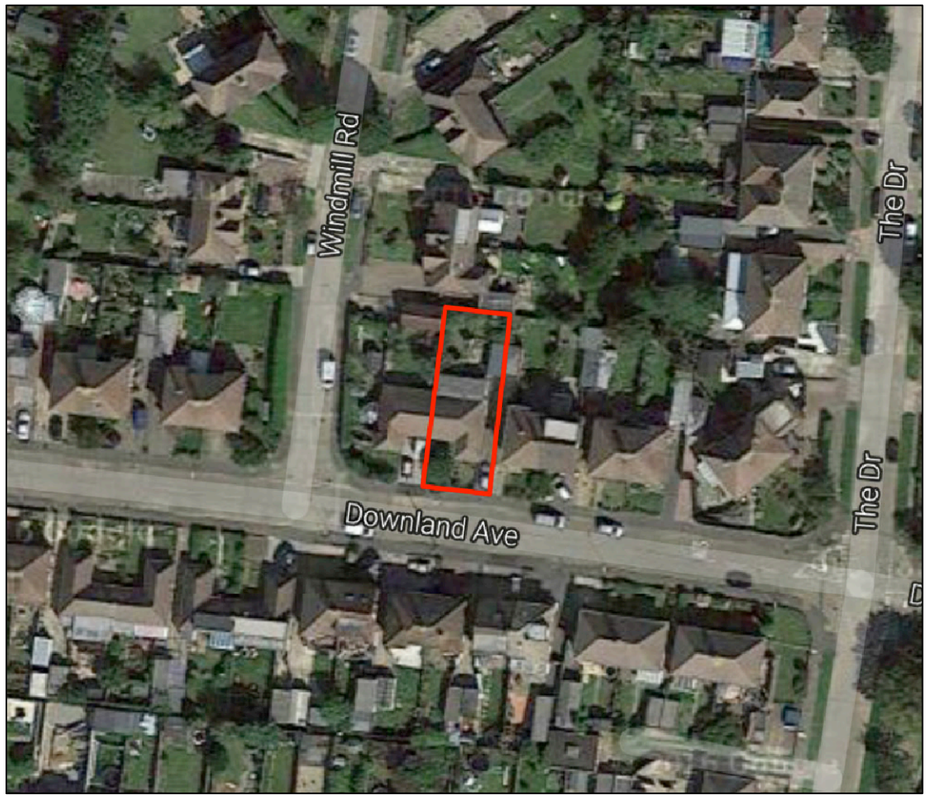

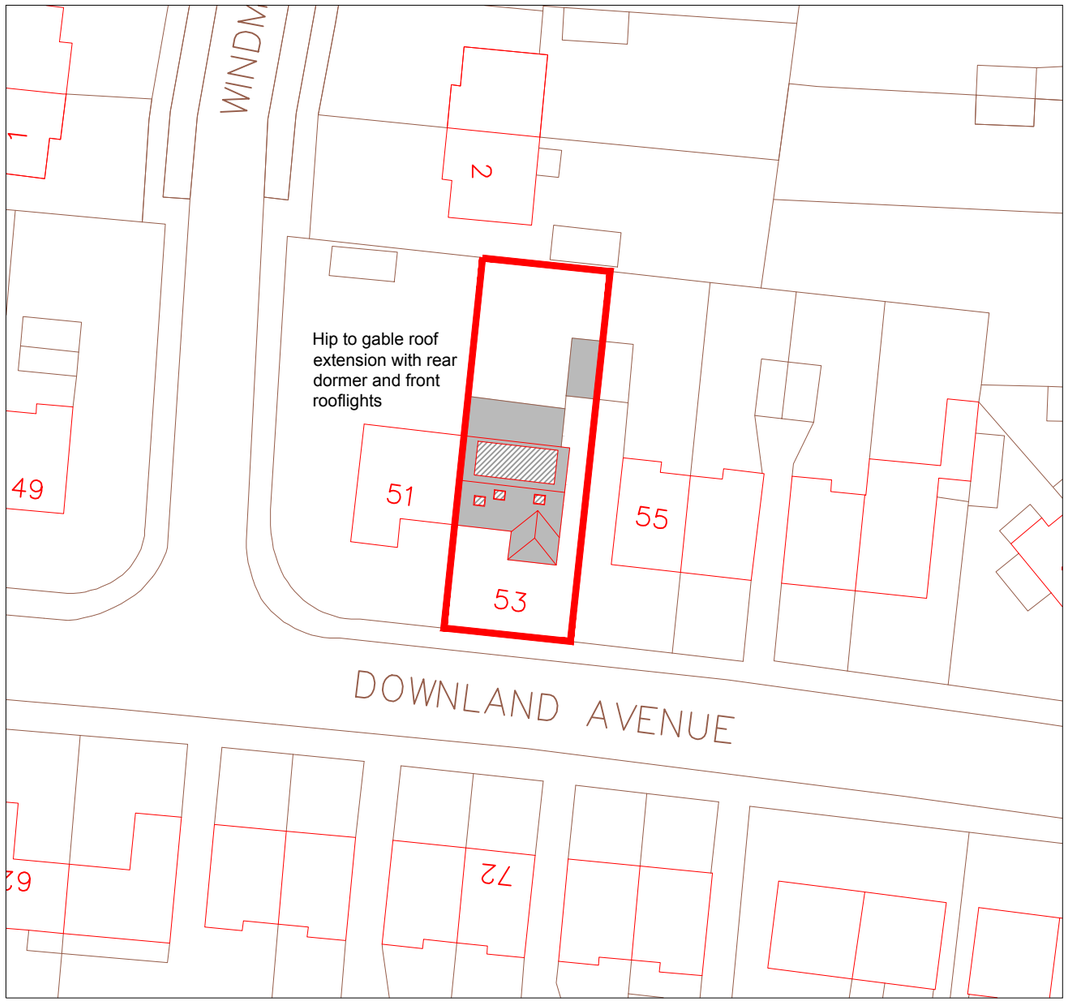

Block Plan 1:500

N
W E
S

Scale 1:500

0 5 10m 20m



Front view of existing house

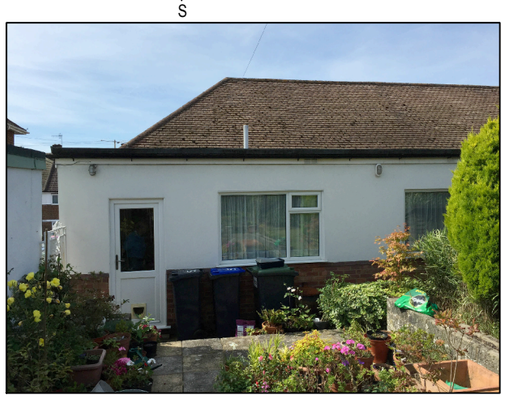

Rear view of existing house

REVISIONS:
REV: DATE: BY: RVW:

CLIENT
Mr. Luke Bidwell

This drawing is for Planning Permission purposes only.

PROJECT
53 Downland Avenue
Southwick
West Sussex
BN42 4RL

TITLE
Hip to gable roof extension with rear dormer
Location Plan, Block Plan
and Aerial Photo

STATUS
Planning

DATE
September 2016

SCALE @ A3
1:1250, 1:500

DRAWN BY
Edward Wong

REVIEWED BY
Edward Wong

DRAWING NUMBER
F PL 01