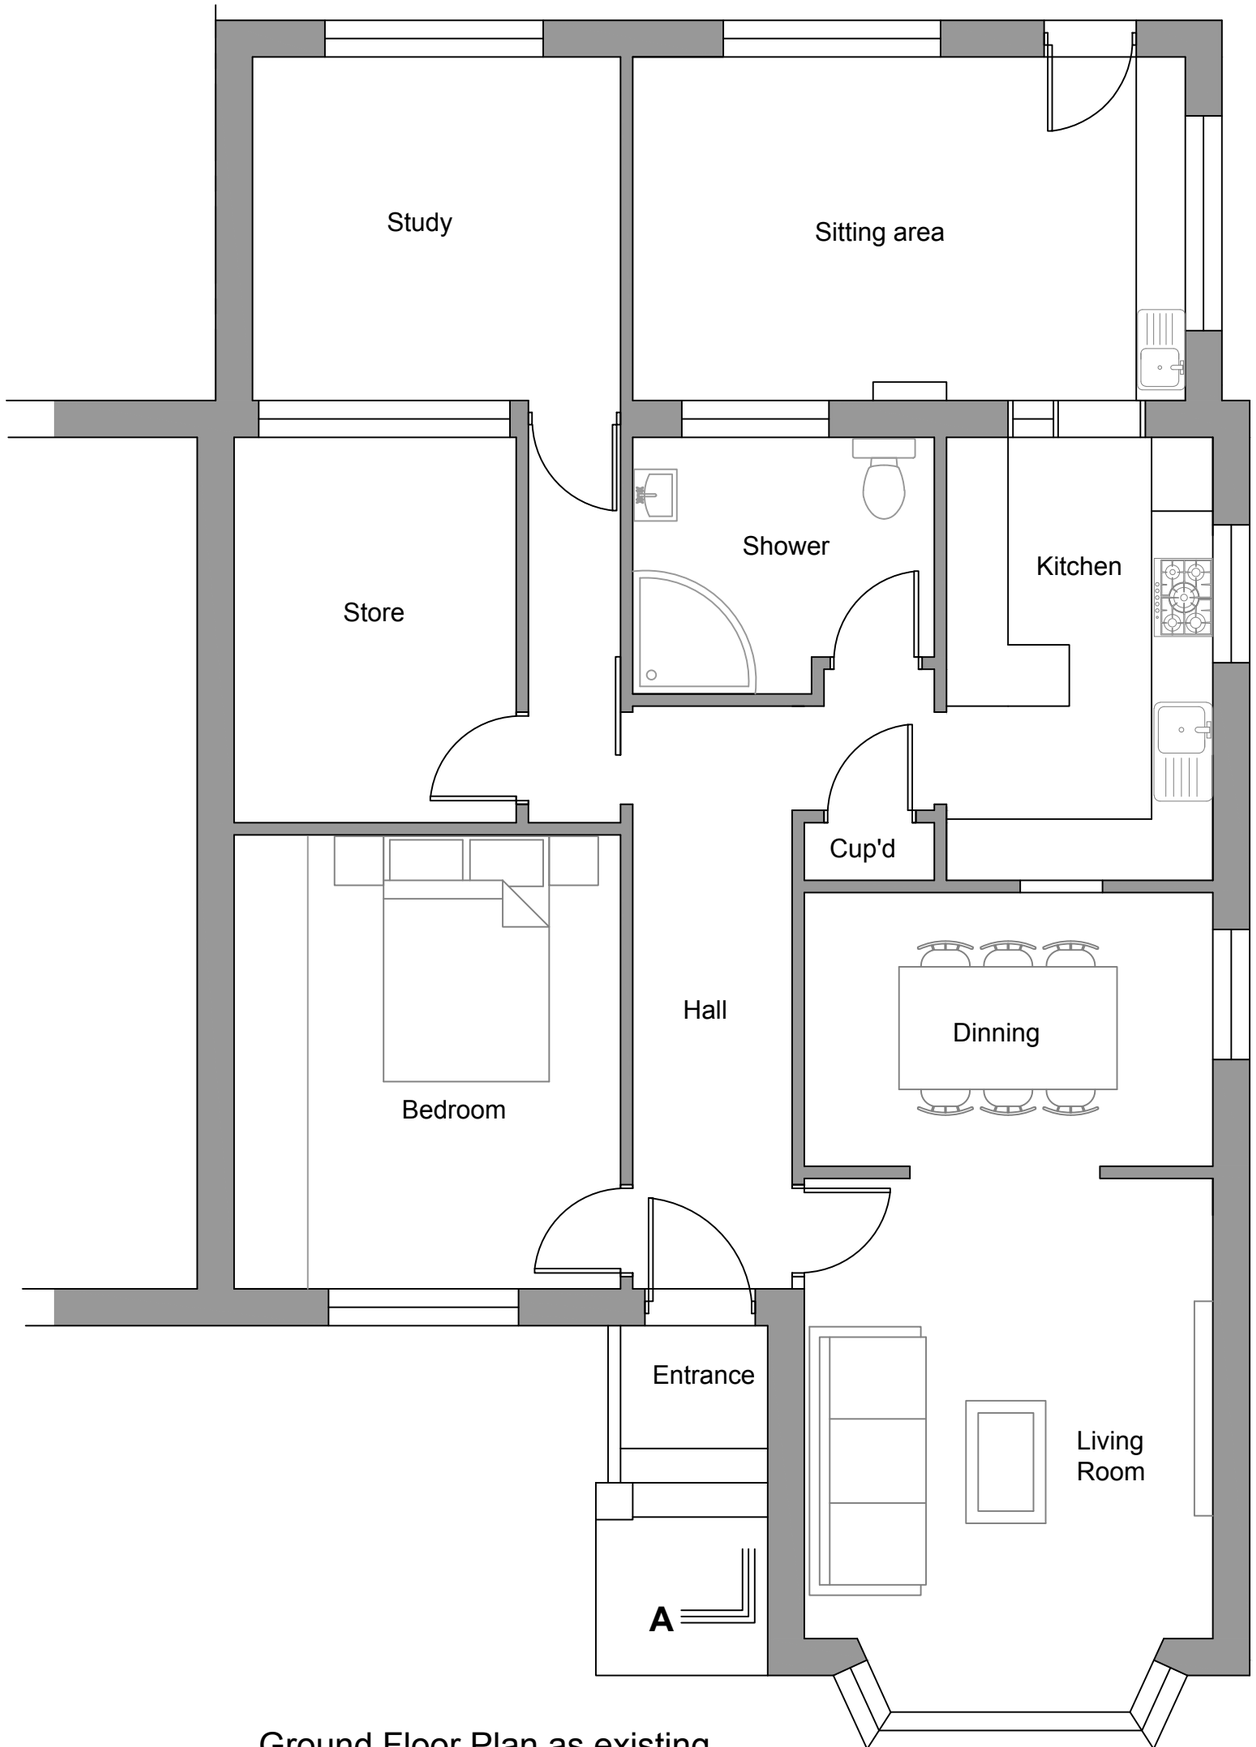

Ground Floor Plan as existing

REVISIONS:
REV: DATE: BY: RVW:

N
W E
S

Scale 1:50

0 0.5 1m 2m 5m

CLIENT
Mr. Luke Bidwell

This drawing is for Planning Permission purposes only.

PROJECT
53 Downland Avenue
Southwick
West Sussex
BN42 4RL

TITLE
Hip to gable roof extension with rear dormer
Ground Floor Plan as existing

STATUS
Planning

DATE
September 2016

SCALE @ A3
1:50

DRAWN BY
Edward Wong

REVIEWED BY
Edward Wong

DRAWING NUMBER
F PL 02