

Store Name:	Shoreham - Ham Road
Store No:	9819
Futurama W.O:	128231
Store Type:	Everyday Convenience - Mainstream
Programme:	BAU / Refit
Address:	Ham Road Shoreham - By - Sea Brighton BN43 6PA
CAD reference:	P2F6M0

Revision:	
Rev 1 (Planning)	Original Scheme - JC - 01/08/16
Rev 2 (Planning)	14/09/16 - TH - Added sign J3 to site plan, removed 3rd party signs 15/09/16 - KP - Amended drawings to suit planning concerns. Salvation Army Bin & Banner Frames G & H removed from site plan. Compass directions added Elevation directions on Site plan.
Rev A	15/09/16 - AP - CFN Confirmed.

Olympia House
Lockwood Court
Middleton Grove
Leeds
LS11 5TY
United Kingdom

Telephone:
0113 270 5595
Facsimile:
0113 277 1143
E-mail:
postbox@futurama.ltd.uk

delivering branded environments™

futurama



Existing Elevations

Store Name:	Shoreham - Ham Road	Address:	Ham Road
Store No:	9819		Shoreham - By - Sea
Futurama W.O:	128231		Brighton
Store Type:	Everyday Convenience - Mainstream		BN43 6PA
Programme:	BAU / Refit	Revision:	Original Scheme
CAD reference:	P2F6M0	Author:	JC

Olympia House
Lockwood Court
Middleton Grove
Leeds
LS11 5TY
United Kingdom

Telephone:
0113 270 5595
Facsimile:
0113 277 1143
E-mail:
postbox@futurama.ltd.uk

delivering branded environments™

futurama



Proposed Elevation 3

Store Name:	Shoreham - Ham Road	Address:	Ham Road
Store No:	9819		Shoreham - By - Sea
Futurama W.O:	128231		Brighton
Store Type:	Everyday Convenience - Mainstream		BN43 6PA
Programme:	BAU / Refit	Revision:	Original Scheme
CAD reference:	P2F6M0	Author:	JC

Olympia House
Lockwood Court
Middleton Grove
Leeds
LS11 5TY
United Kingdom

Telephone:
0113 270 5595
Facsimile:
0113 277 1143
E-mail:
postbox@futurama.ltd.uk

delivering branded environments™

futurama



Existing Elevation 3

Store Name:	Shoreham - Ham Road	Address:	Ham Road
Store No:	9819		Shoreham - By - Sea
Futurama W.O:	128231		Brighton
Store Type:	Everyday Convenience - Mainstream		BN43 6PA
Programme:	BAU / Refit	Revision:	Original Scheme
CAD reference:	P2F6M0	Author:	JC

Olympia House
Lockwood Court
Middleton Grove
Leeds
LS11 5TY
United Kingdom

Telephone:
0113 270 5595
Facsimile:
0113 277 1143
E-mail:
postbox@futurama.ltd.uk

delivering branded environments™

futurama

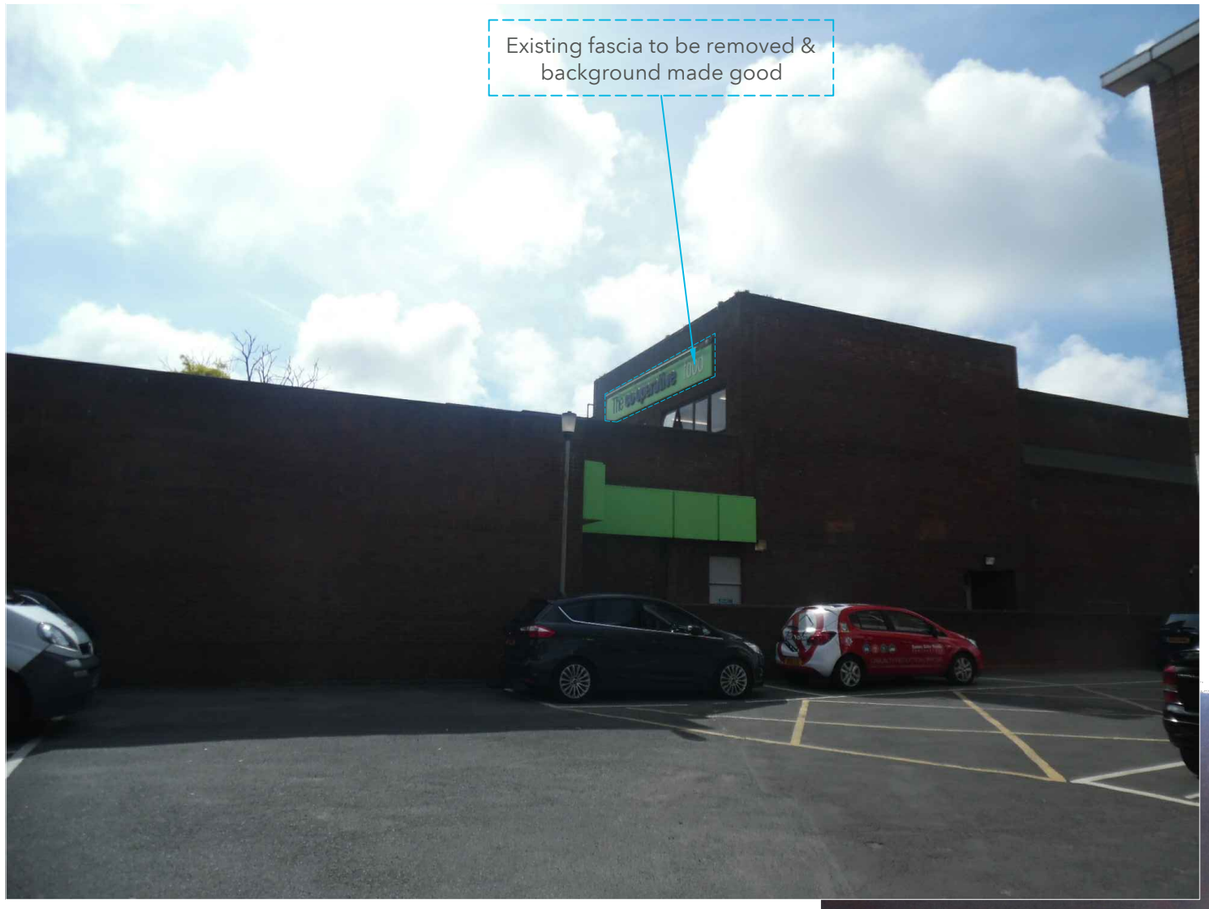



Co-op to remove all existing sign /
Fascia & Background made good

Existing and Proposed Elevation 4

Store Name:	Shoreham - Ham Road	Address:	Ham Road
Store No:	9819		Shoreham - By - Sea
Futurama W.O:	128231		Brighton
Store Type:	Everyday Convenience - Mainstream		BN43 6PA
Programme:	BAU / Refit	Revision:	Original Scheme
CAD reference:	P2F6M0	Author:	JC

Olympia House
Lockwood Court
Middleton Grove
Leeds
LS11 5TY
United Kingdom

Telephone:
0113 270 5595
Facsimile:
0113 277 1143
E-mail:
postbox@futurama.ltd.uk

delivering branded environments™

futurama

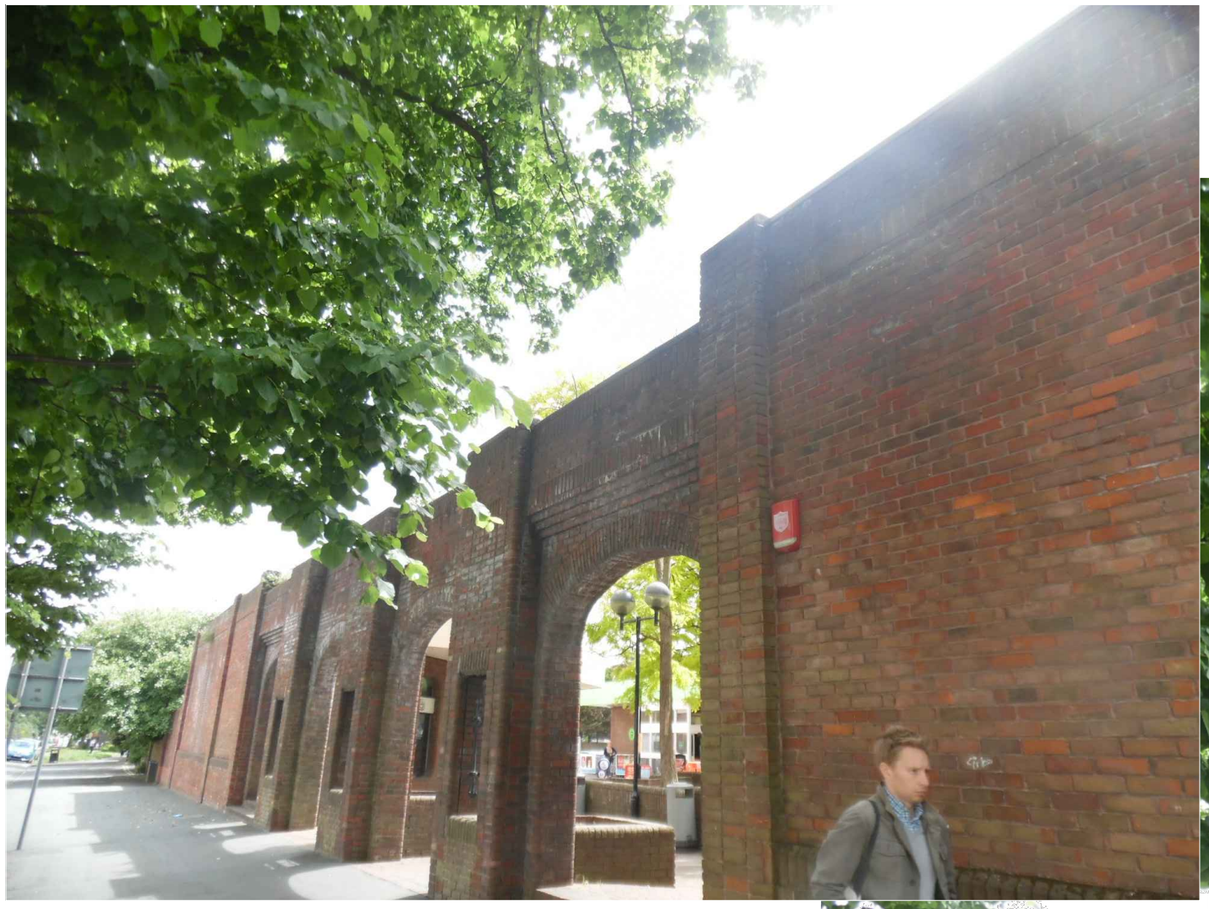



Existing and Proposed Elevation 5

Store Name:	Shoreham - Ham Road
Store No:	9819
Futurama W.O:	128231
Store Type:	Everyday Convenience - Mainstream
Programme:	BAU / Refit
CAD reference:	P2F6M0
Address:	Ham Road Shoreham - By - Sea Brighton BN43 6PA
Revision:	Original Scheme
Author:	JC

Olympia House
Lockwood Court
Middleton Grove
Leeds
LS11 5TY
United Kingdom

Telephone:
0113 270 5595
Facsimile:
0113 277 1143
E-mail:
postbox@futurama.ltd.uk

delivering branded environments™

futurama



















Photos of Store

Store Name: Shoreham - Ham Road
Store No: 9819
Futurama W.O: 128231
Store Type: Everyday Convenience - Mainstream
Programme: BAU / Refit
CAD reference: P2F6M0

Address: Ham Road, Shoreham - By - Sea, Brighton, BN43 6PA
Revision: Original Scheme
Author: JC

Olympia House
Lockwood Court
Middleton Grove
Leeds
LS11 5TY
United Kingdom

Telephone: 0113 270 5595
Facsimile: 0113 277 1143
E-mail: postbox@futurama.ltd.uk

delivering branded environments™

futurama



















Photos of Store

Store Name:	Shoreham - Ham Road
Store No:	9819
Futurama W.O:	128231
Store Type:	Everyday Convenience - Mainstream
Programme:	BAU / Refit
CAD reference:	P2F6M0
Address:	Ham Road Shoreham - By - Sea Brighton BN43 6PA
Revision:	Original Scheme
Author:	JC

Olympia House
Lockwood Court
Middleton Grove
Leeds
LS11 5TY
United Kingdom

Telephone:
0113 270 5595
Facsimile:
0113 277 1143
E-mail:
postbox@futurama.ltd.uk

delivering branded environments™

futurama



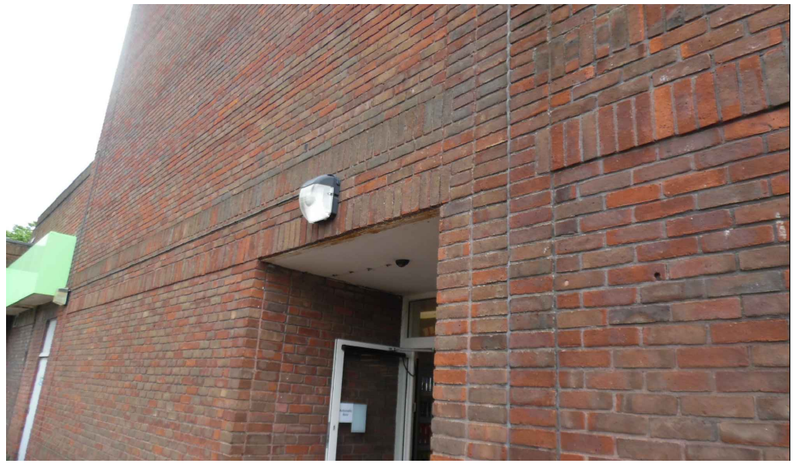















Photos of Store

Store Name:	Shoreham - Ham Road
Store No:	9819
Futurama W.O:	128231
Store Type:	Everyday Convenience - Mainstream
Programme:	BAU / Refit
CAD reference:	P2F6M0
Address:	Ham Road Shoreham - By - Sea Brighton BN43 6PA
Revision:	Original Scheme
Author:	JC

Olympia House
Lockwood Court
Middleton Grove
Leeds
LS11 5TY
United Kingdom

Telephone:
0113 270 5595
Facsimile:
0113 277 1143
E-mail:
postbox@futurama.ltd.uk

delivering branded environments™

futurama

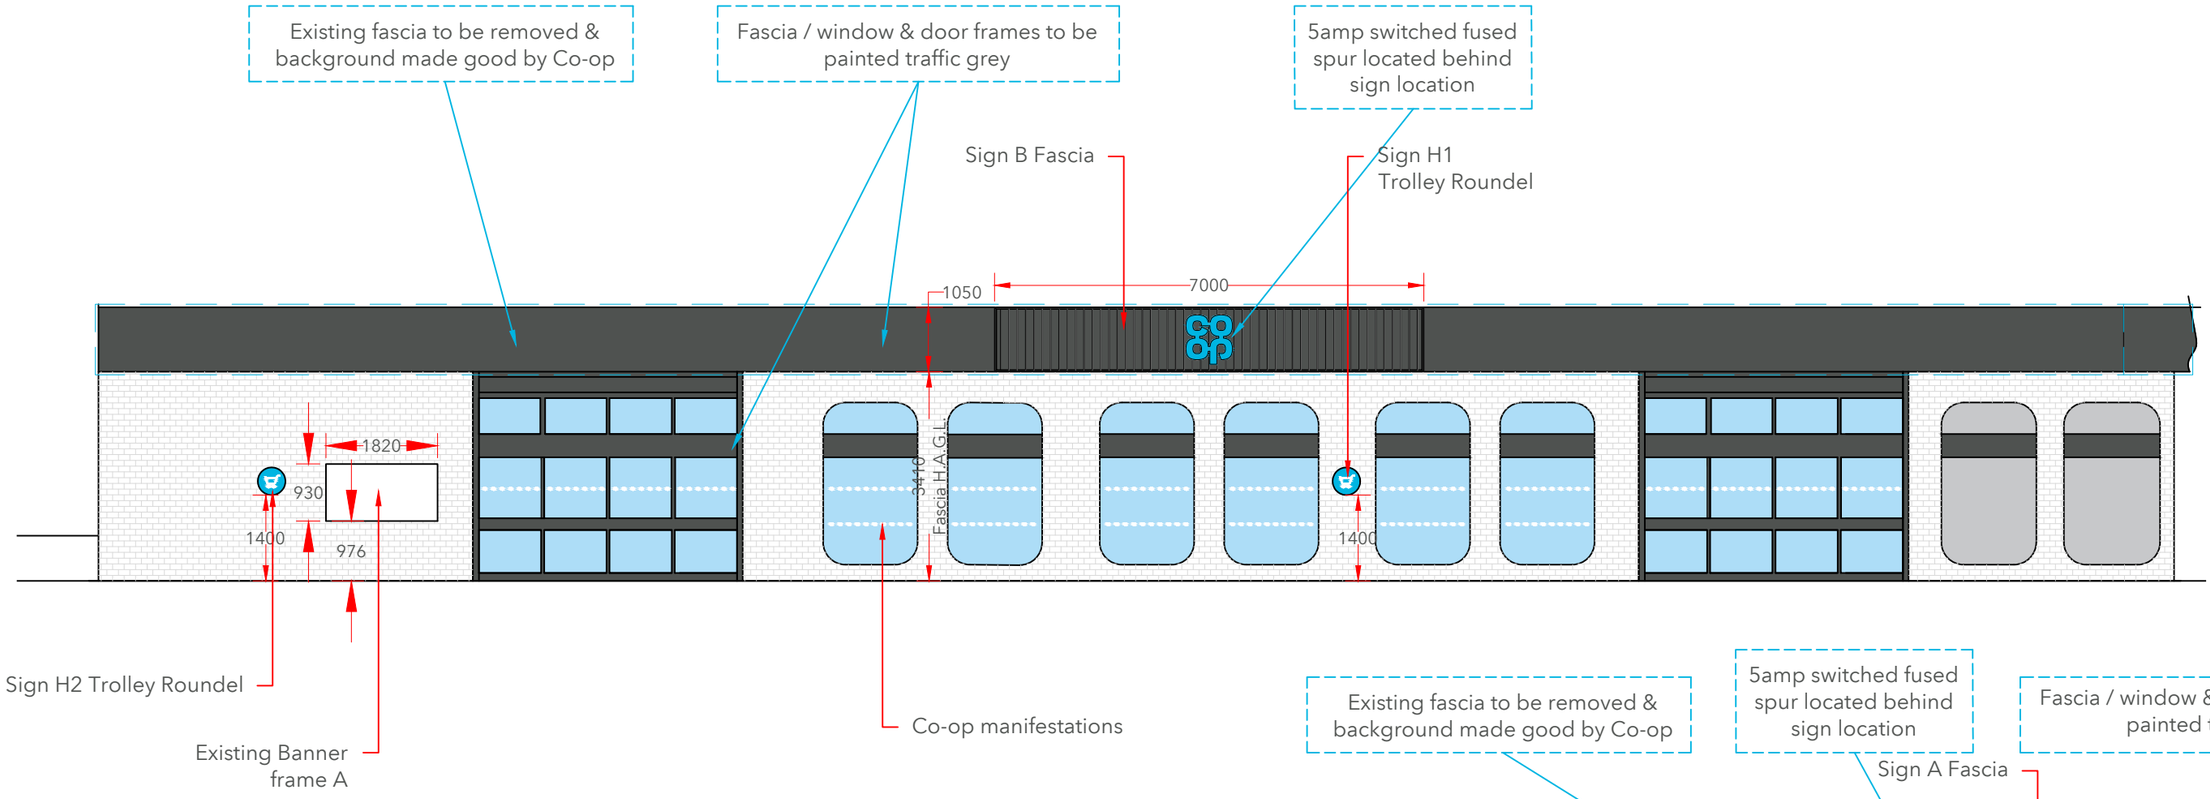

Elevation 2
Scale 1:100 @A3

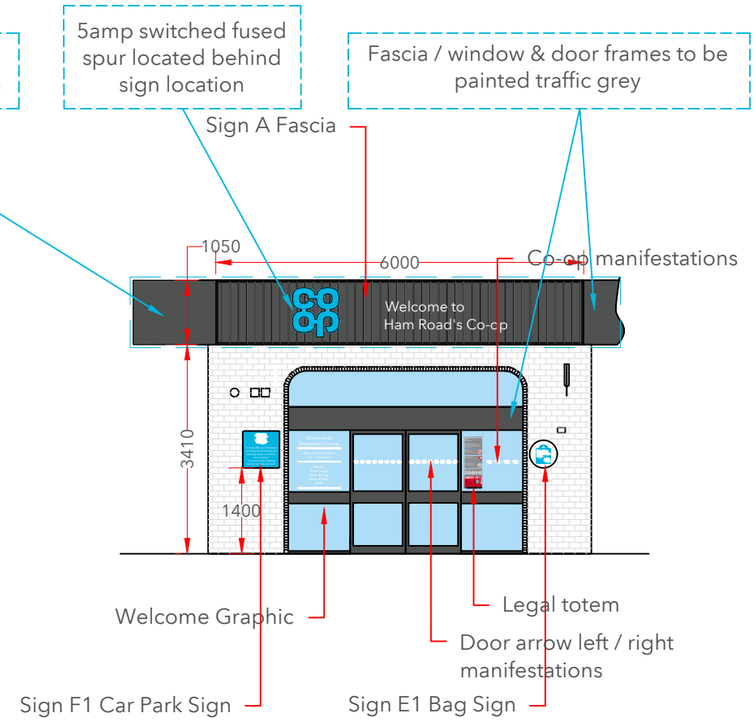

Elevation 1
Scale 1:100 @A3

Proposed Elevation

Store Name:	Shoreham - Ham Road	Address:	Ham Road
Store No:	9819		Shoreham - By - Sea
Futurama W.O:	128231		Brighton
Store Type:	Everyday Convenience - Mainstream		BN43 6PA
Programme:	BAU / Refit	Revision:	Original Scheme
CAD reference:	P2F6M0	Author:	JC

Olympia House
Lockwood Court
Middleton Grove
Leeds
LS11 5TY
United Kingdom

Telephone:
0113 270 5595
Facsimile:
0113 277 1143
E-mail:
postbox@futurama.ltd.uk

delivering branded environments™

futurama

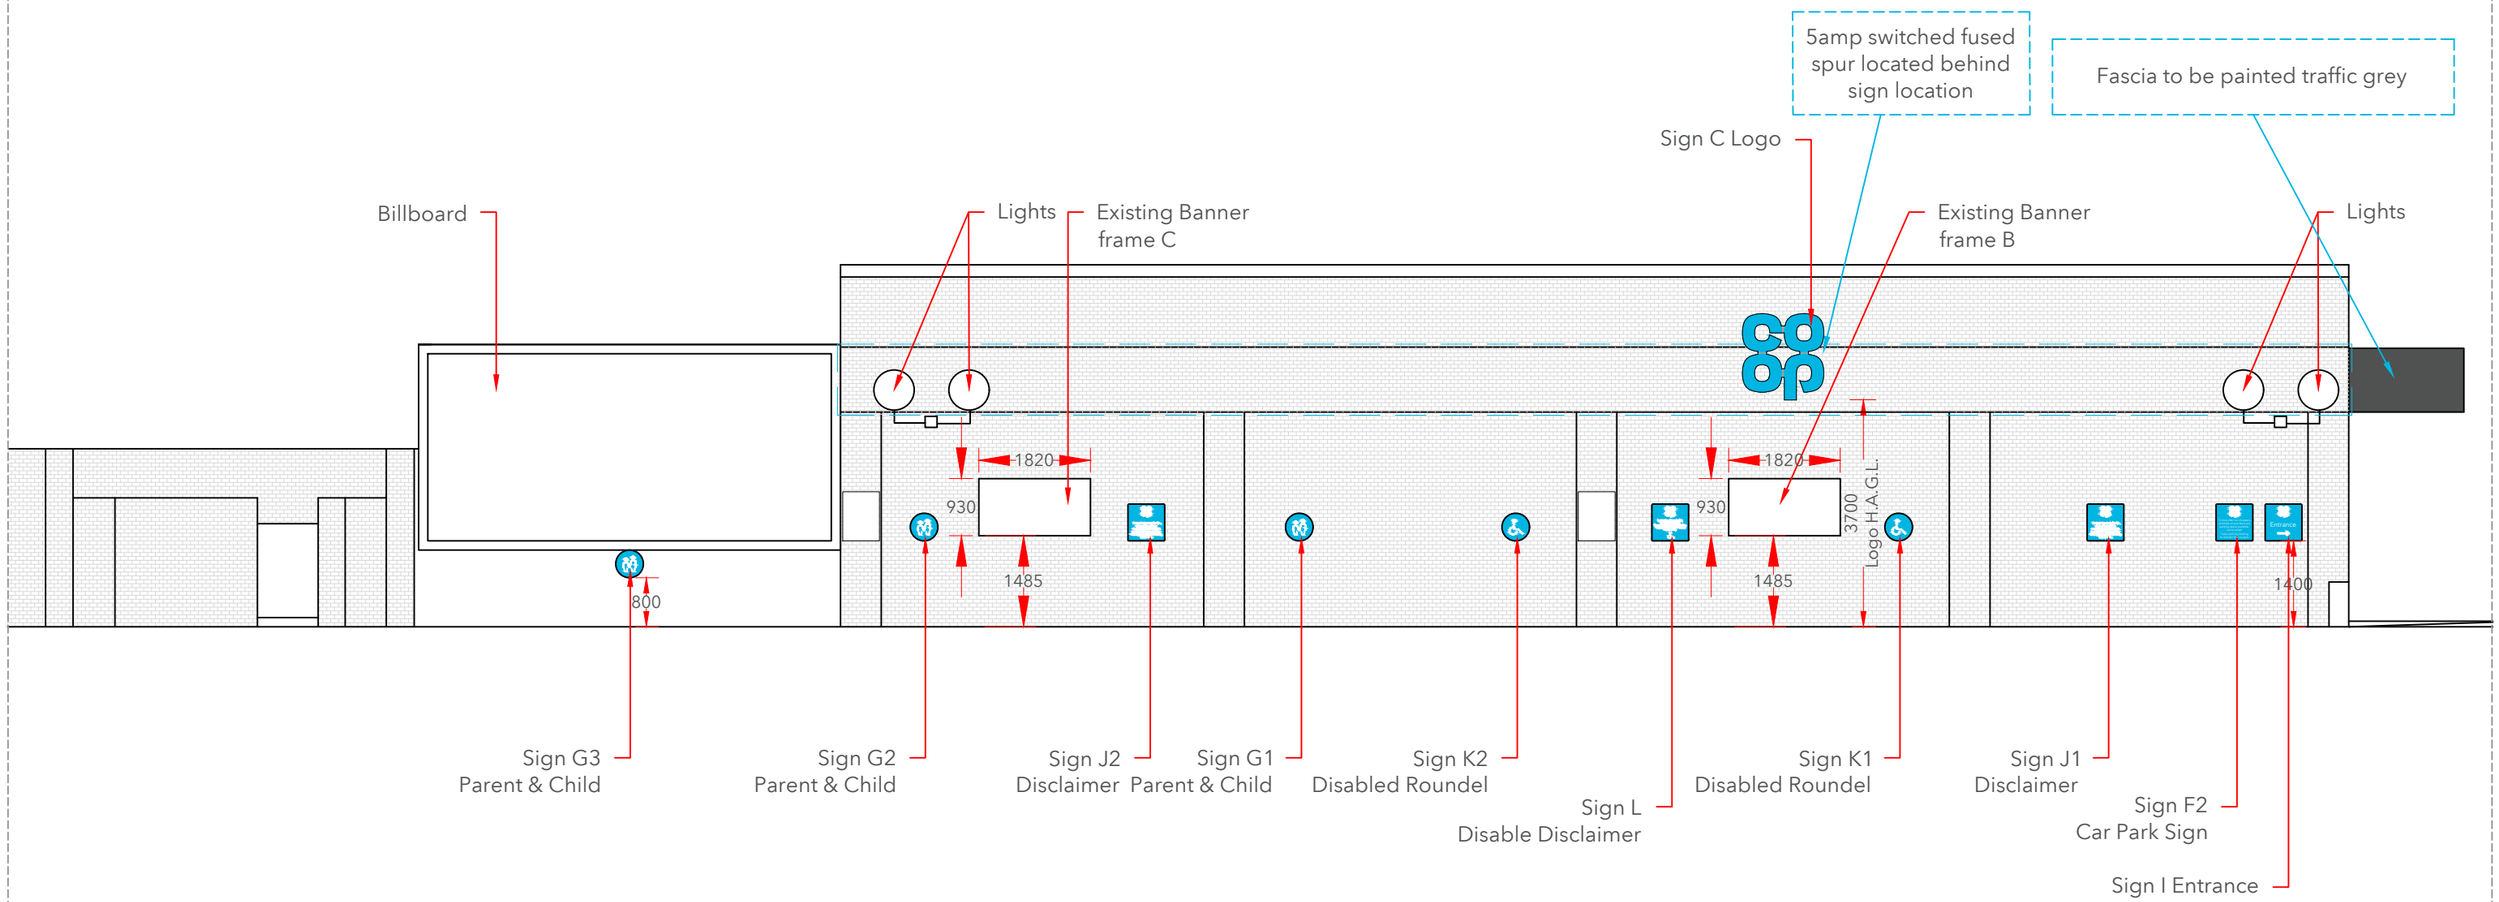

Elevation 3
Scale 1:100 @A3

Proposed Elevation

Store Name:	Shoreham - Ham Road	Address:	Ham Road
Store No:	9819		Shoreham - By - Sea
Futurama W.O:	128231		Brighton
Store Type:	Everyday Convenience - Mainstream		BN43 6PA
Programme:	BAU / Refit	Revision:	Original Scheme
CAD reference:	P2F6M0	Author:	JC

Olympia House
Lockwood Court
Middleton Grove
Leeds
LS11 5TY
United Kingdom

Telephone:
0113 270 5595
Facsimile:
0113 277 1143
E-mail:
postbox@futurama.ltd.uk

delivering branded environments™

futurama

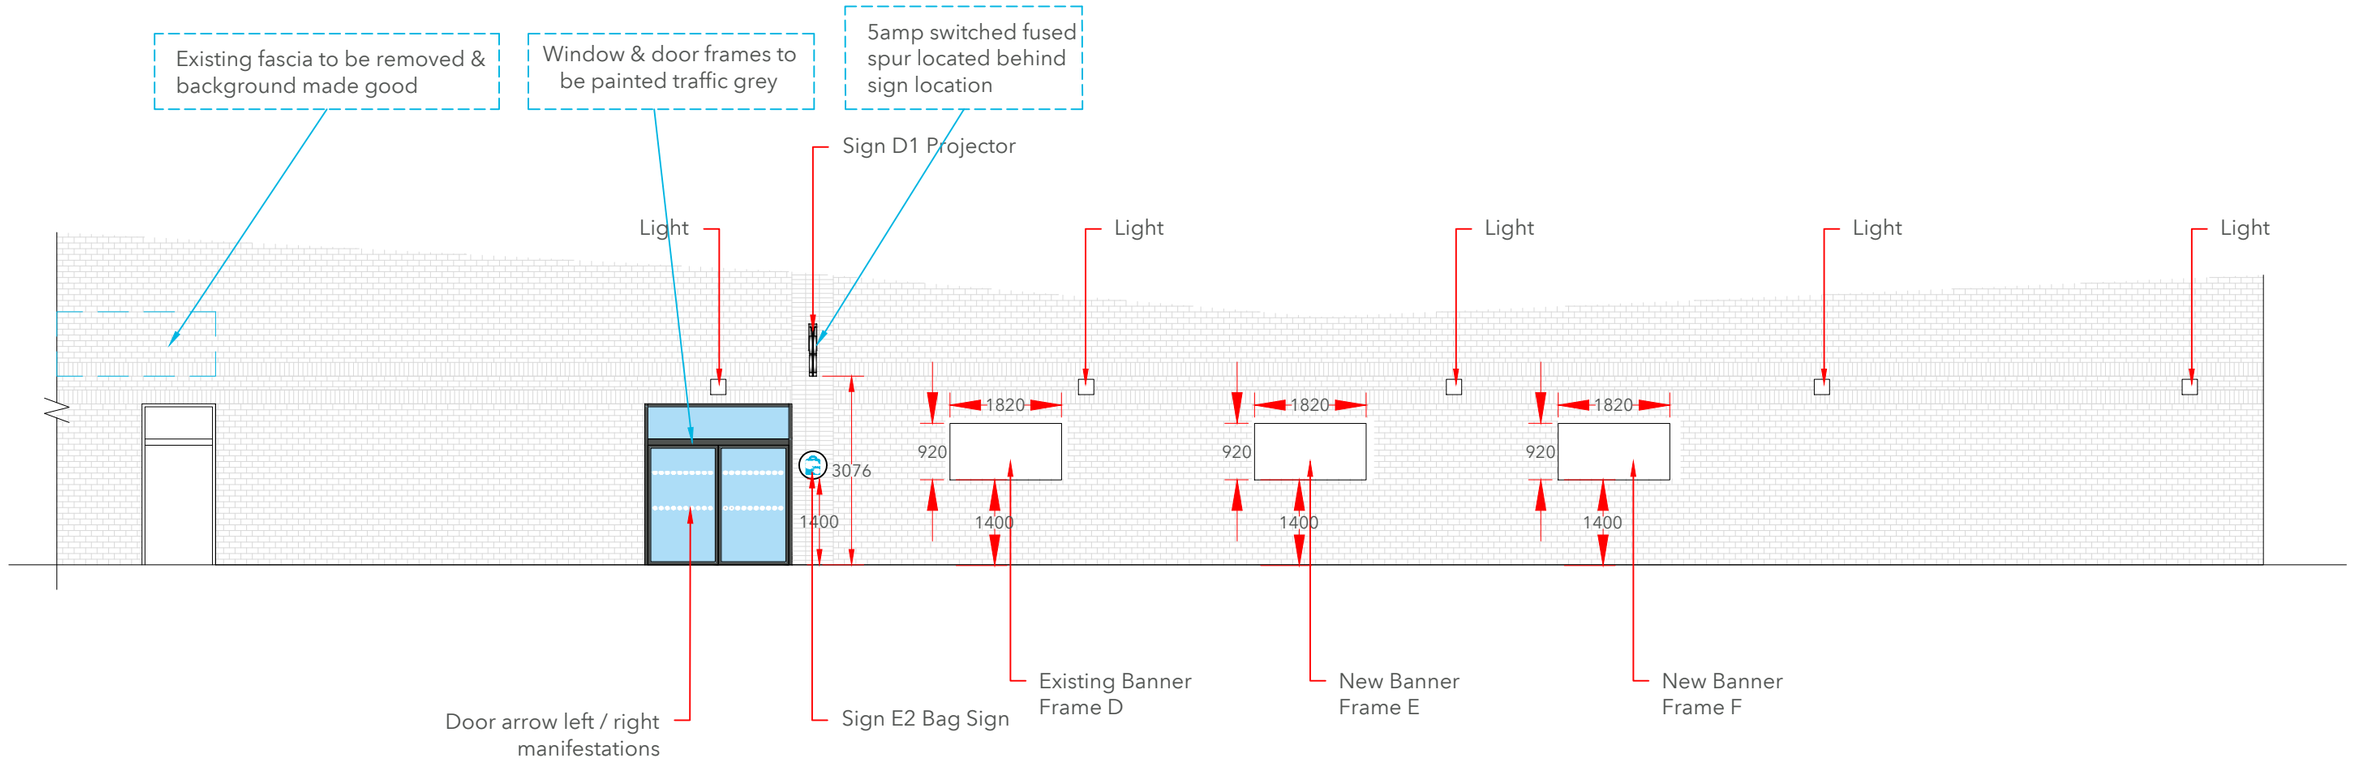

Elevation 4
Scale 1:100 @A3

Proposed Elevation

Store Name:	Shoreham - Ham Road	Address:	Ham Road
Store No:	9819		Shoreham - By - Sea
Futurama W.O:	128231		Brighton
Store Type:	Everyday Convenience - Mainstream		BN43 6PA
Programme:	BAU / Refit	Revision:	Original Scheme
CAD reference:	P2F6M0	Author:	JC

Olympia House
Lockwood Court
Middleton Grove
Leeds
LS11 5TY
United Kingdom

Telephone:
0113 270 5595
Facsimile:
0113 277 1143
E-mail:
postbox@futurama.ltd.uk

delivering branded environments™

futurama

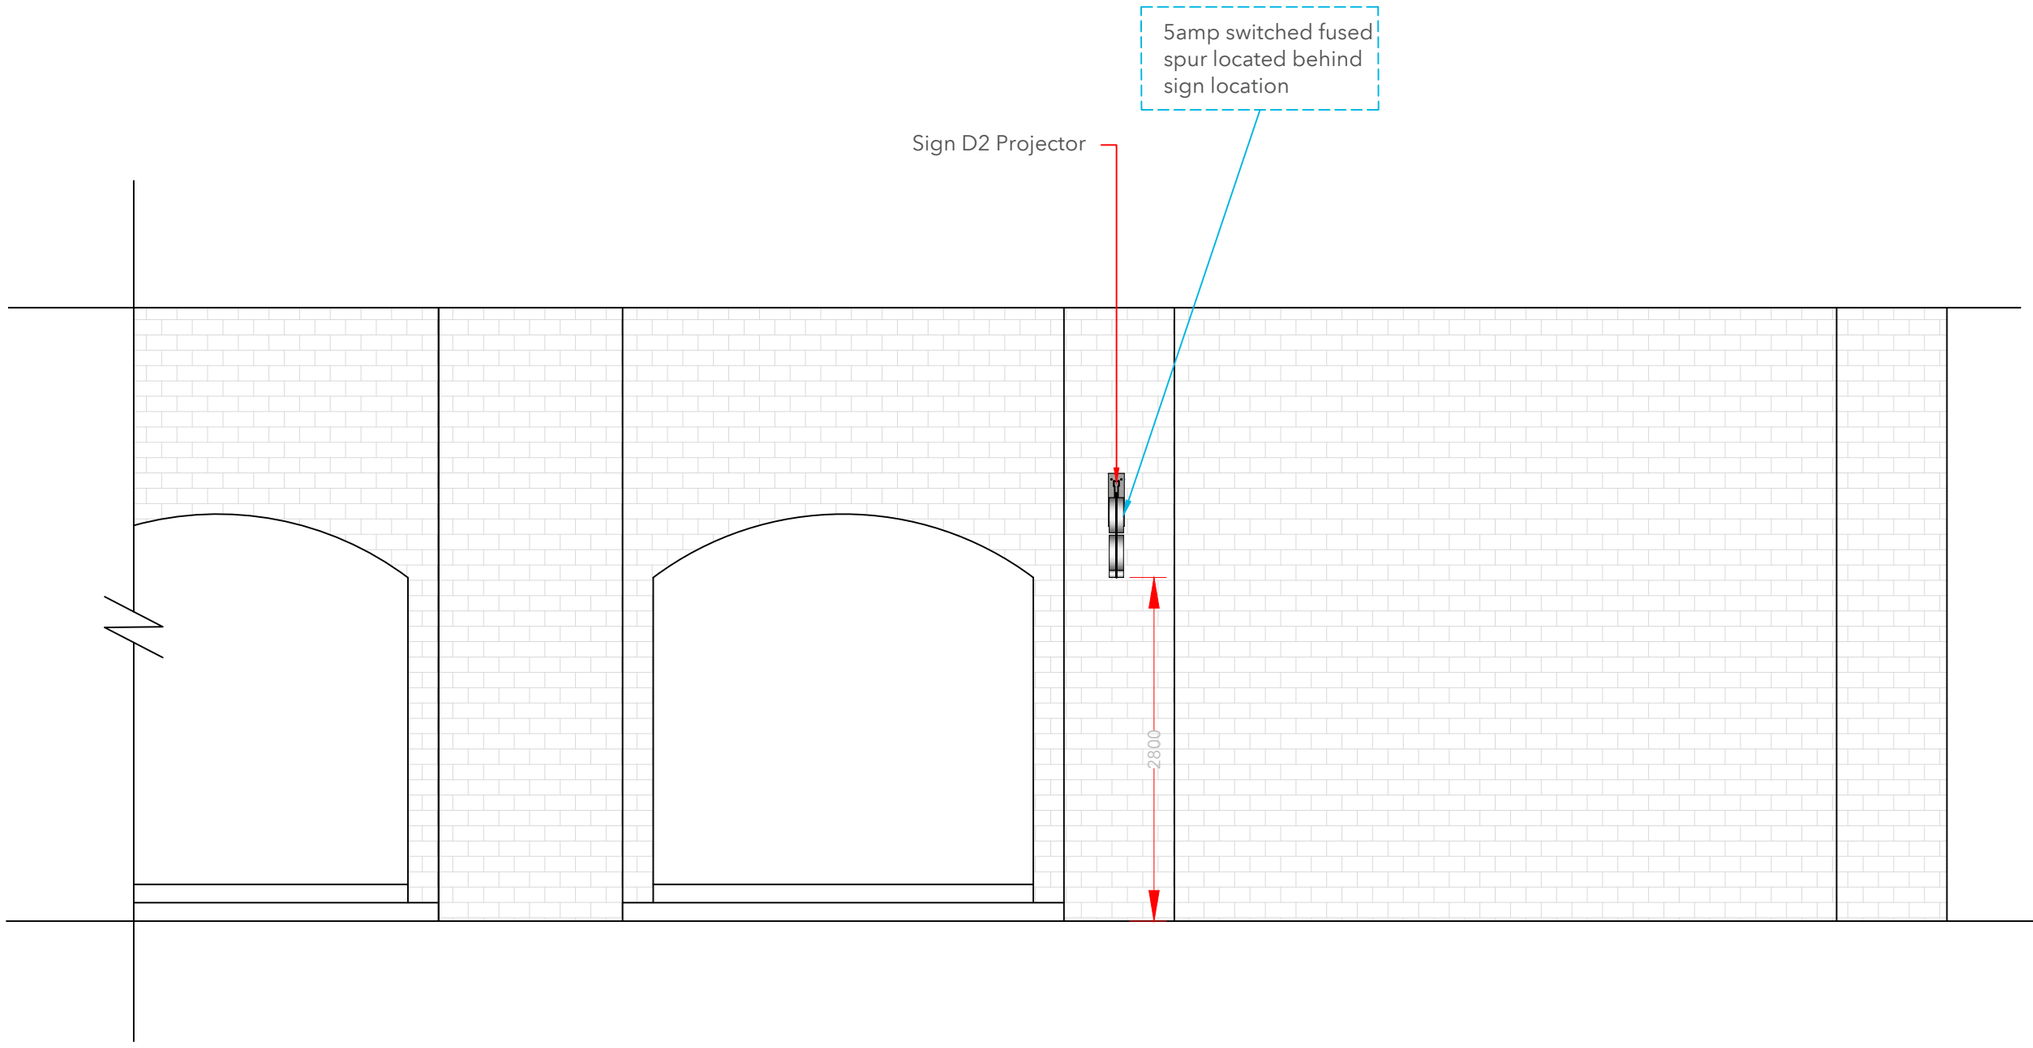

Elevation 5
Scale 1:50 @A3

Proposed Elevation

Store Name:	Shoreham - Ham Road	Address:	Ham Road
Store No:	9819		Shoreham - By - Sea
Futurama W.O:	128231		Brighton
Store Type:	Everyday Convenience - Mainstream		BN43 6PA
Programme:	BAU / Refit	Revision:	Original Scheme
CAD reference:	P2F6M0	Author:	JC

Olympia House
Lockwood Court
Middleton Grove
Leeds
LS11 5TY
United Kingdom

Telephone:
0113 270 5595
Facsimile:
0113 277 1143
E-mail:
postbox@futurama.ltd.uk

delivering branded environments™

futurama

Sign A Fascia

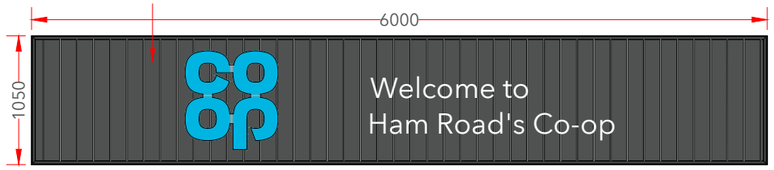

Sign B Fascia

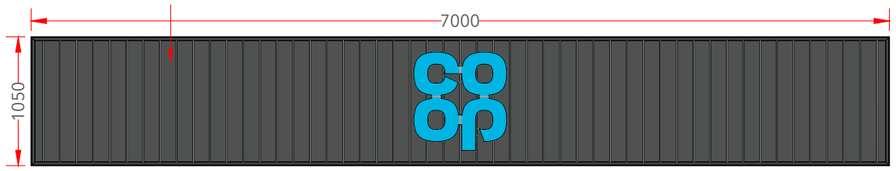

Sign A & B
Scale 1:50 @A3

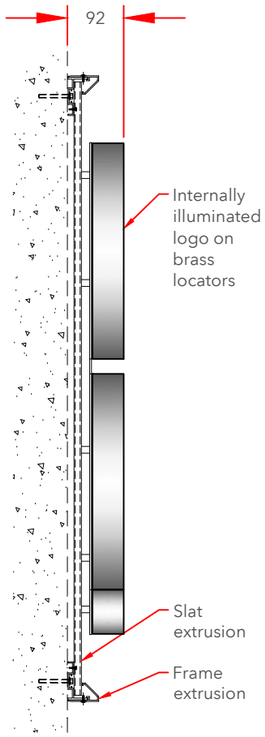

Logo Cross Section
Scale 1:10 @A3

Sign A & B Specifications:

Fascia
Aluminium slat fascia to suit site conditions.

Fascia constructed from individual Aluminium extrusions. Perimeter support extrusion fixed to the building substrate with suitable fixings, Aluminium vertical slats mounted and fixed to the support extrusion and trimmed around the perimeter with a chamfered trim.

Slat and trim to be finished Dark Grey Wood effect:
Decoral powder coating: 8G-940-A005 (lab code FP 714/38)
Decoral sublimatic Film: 2217/19 L.
(CFP-EX-I/M & CFP-EX-G/DG & CFP-EX-H/DG & CFP-EX-A/DG)

Logo
800mm Single sided built up logo.(CFP-L-WM0800-WM/B)
Steel mounting plate with individual built-up internally illuminated
letters.Mounting plate to be 3mm Mild Steel fixed to building substrate with brass locator fixings.

3D built-up letters to have aluminium sides, 50mm deep with 5mm Co-op BLUE acrylic faces. All visible edges, aluminium returns & mounting plate to be finished Silver RAL 9006 60% gloss.
Internally illuminated by white LEDs.

Letters (Sign A only)
"Welcome to Anytown Co-op" 234mm to match 800mm logo to be from 5mm WHITE Perspex 069 Acrylic on locator snap fixings.(CFP-WL0800-A/W)

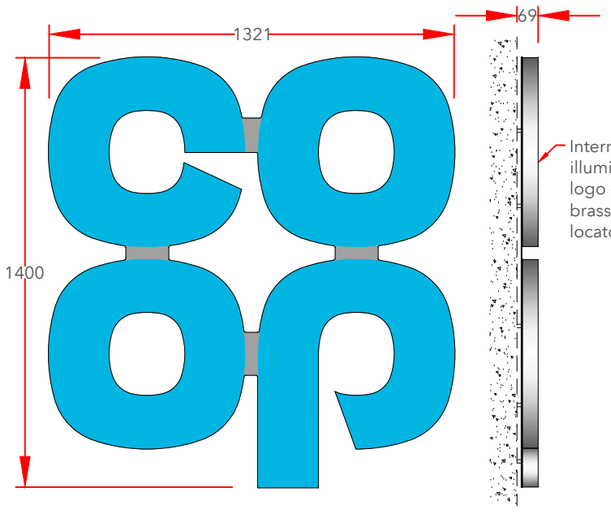

1400mm
Scale 1:20 @A3

Cross Section
Scale 1:20 @A3

Sign C Specifications:

1400mm Single sided built up logo.
Steel mounting plate with individual built-up internally illuminated letters. Mounting plate to be 3mm Mild Steel fixed to building substrate with brass locator fixings.

3D built-up letters to have aluminium sides, 50mm deep with 5mm Co-op BLUE acrylic faces. All visible edges, aluminium returns & mounting plate to be finished Silver RAL 9006 60% gloss. Internally illuminated by white LEDs.
(CFP-L-WM1400/B)

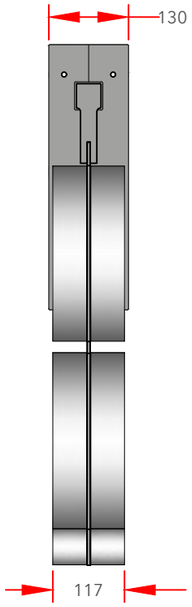

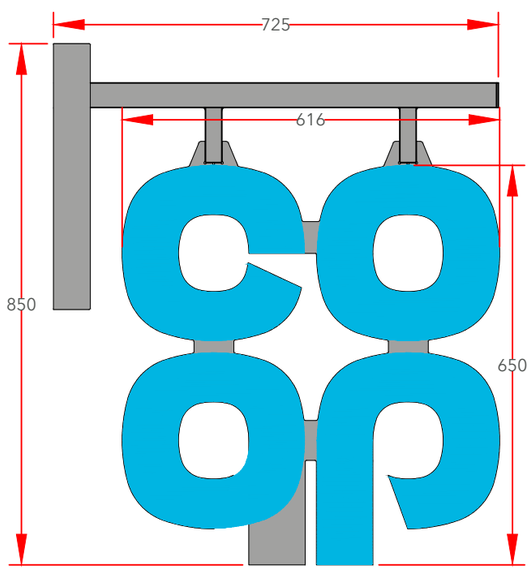

650mm
Scale 1:10 @A3

Sign D1 & D2 Specifications:

Projection sign size 650mm Internally Illuminated built up letters on both sides. Individual 3D letters constructed from silver aluminium side returns and Co-op BLUE acrylic faces - faces only to illuminate.

Fully welded 5mm Mild Steel wall mounting plate and support frame. Profile cut logo mounting plate from 5mm Mild Steel, welded to the hanging tubes. All visible steel work to be finished silver to match RAL 9006 60% gloss.(CFP-P-FF0650/B).

Collections

Store Name:	Shoreham - Ham Road	Address:	Ham Road
Store No:	9819		Shoreham - By - Sea
Futurama W.O:	128231		Brighton
Store Type:	Everyday Convenience - Mainstream		BN43 6PA
Programme:	BAU / Refit	Revision:	Original Scheme
CAD reference:	P2F6M0	Author:	JC

Olympia House
Lockwood Court
Middleton Grove
Leeds
LS11 5TY
United Kingdom

Telephone:
0113 270 5595
Facsimile:
0113 277 1143
E-mail:
postbox@futurama.ltd.uk

delivering branded environments™

futurama



Sign E1 & E2 - Scale 1:10

450mm dia parking roundel "Remember your reusable bags". 3mm ACM with applied vinyl display & anti-graffitti laminate. Non-illuminated. (CFP-CP-0450-I002)



Sign F1 & F2 - Scale 1:10

600mm x 600mm non-standard parking sign.
3mm ACM with applied vinyl display & anti-graffitti laminate. 20mm radius corners. Non-illuminated. (CFP-CP-128231 - F)

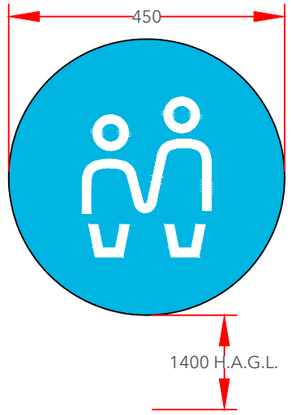

Sign G1, G2 & G3 - Scale 1:10

450mm dia parking roundel "Parent & Toddler".
3mm ACM with applied vinyl display & anti-graffitti laminate. Non-illuminated. (CFP-CP-0450-I014)

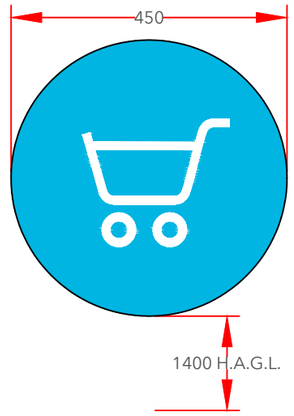

Sign H1 & H2 - Scale 1:10

450mm dia parking roundel "Trolley". 3mm ACM with applied vinyl display & anti-graffitti laminate.
Non-illuminated. (CFP-CP-0450-I005)

Collections

Store Name:	Shoreham - Ham Road
Store No:	9819
Futurama W.O:	128231
Store Type:	Everyday Convenience - Mainstream
Programme:	BAU / Refit
CAD reference:	P2F6M0
Address:	Ham Road Shoreham - By - Sea Brighton BN43 6PA
Revision:	Original Scheme
Author:	JC

Olympia House
Lockwood Court
Middleton Grove
Leeds
LS11 5TY
United Kingdom

Telephone:
0113 270 5595
Facsimile:
0113 277 1143
E-mail:
postbox@futurama.ltd.uk

delivering branded environments™

futurama

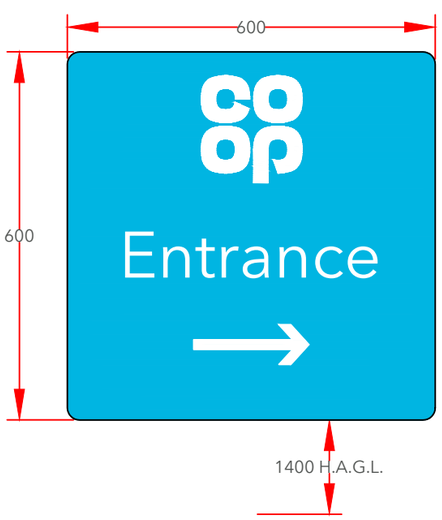

Sign I - Scale 1:10

600mm x 600mm non-standard parking sign.
3mm ACM with applied vinyl display & anti-graffitti laminate. 20mm radius corners. Non-illuminated.
(CFP-CP-128231 - I)

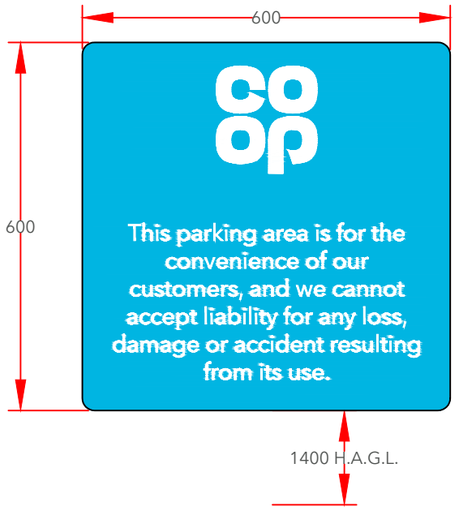

Signs J1, J2 & J3 - Scale 1:10

600mm x 600mm parking sign "Disclaimer". 3mm ACM with applied vinyl display & anti-graffitti laminate. 20mm radius corners. Non-illuminated. (CFP-CP-0600-I028)

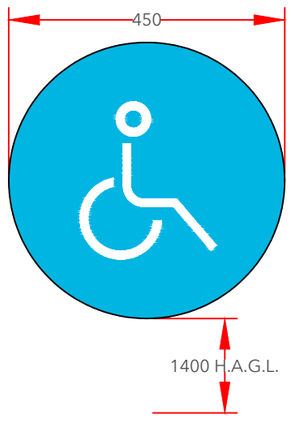

Sign K1 & K2 - Scale 1:10

450mm dia parking roundel "Disabled". 3mm ACM with applied vinyl display & anti-graffitti laminate. Non-illuminated. (CFP-CP-0450-I003)



Sign L - Scale 1:10

600mm x 600mm parking sign "Disabled". 3mm ACM with applied vinyl display & anti-graffitti laminate. 20mm radius corners. Non-illuminated. (CFP-CP-0600-I030)

Collections

Store Name:	Shoreham - Ham Road
Store No:	9819
Futurama W.O:	128231
Store Type:	Everyday Convenience - Mainstream
Programme:	BAU / Refit
CAD reference:	P2F6M0
Address:	Ham Road Shoreham - By - Sea Brighton BN43 6PA
Revision:	Original Scheme
Author:	JC

Olympia House
Lockwood Court
Middleton Grove
Leeds
LS11 5TY
United Kingdom

Telephone:
0113 270 5595
Facsimile:
0113 277 1143
E-mail:
postbox@futurama.ltd.uk

delivering branded environments™

futurama

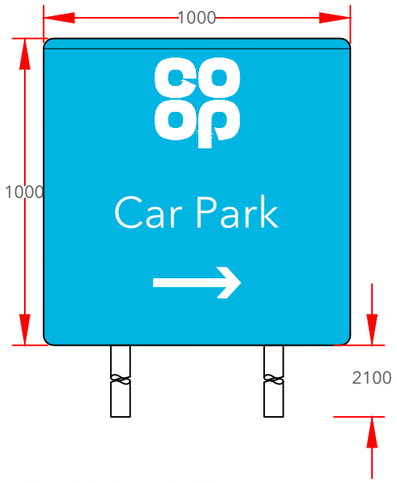

Sign M - Scale 1:20

1000mm x 1000mm non-standard parking sign "Thank you". 3mm ACM with applied vinyl display & anti-graffitti laminate. 20mm radius corners.Non-illuminated.
(CFP-CP-128231-M)

2off CFP-CP-P002 60mm dia post for post mounted signs painted Silver 2600mm long including base plate + and suitable fixings to the ground.

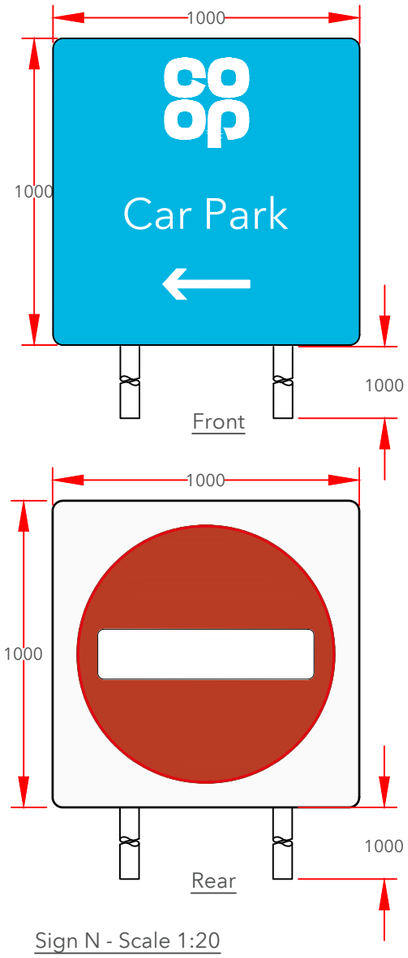

Sign N - Scale 1:20

Double sided twin pole non-standard parking sign 1000mm x 1000mm. Flat ACM panel with applied vinyl display, anti-graffitti laminate and round corners.
Non-illuminated.
(CFP-CP-128231 - N)

2off 60mm dia posts for post mounted signs painted Silver 2000mm long. Base plates & spigots required.

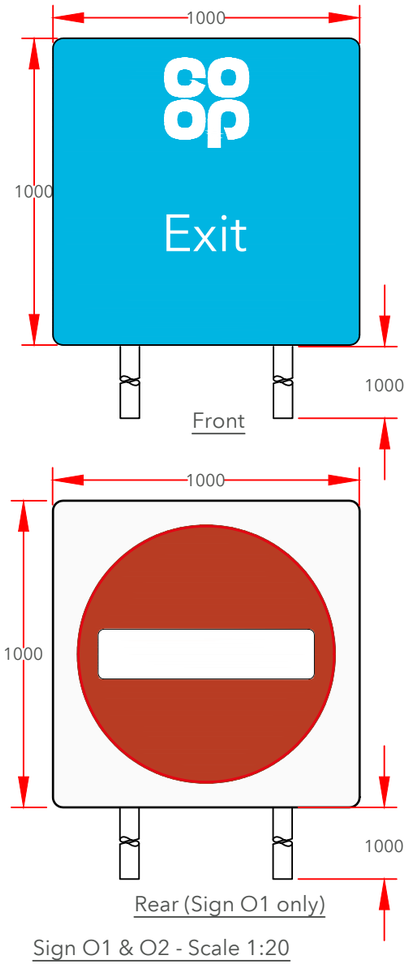

Sign O1 & O2 - Scale 1:20

Double sided twin pole non-standard parking sign 1000mm x 1000mm. Flat ACM panel with applied vinyl display, anti-graffitti laminate and round corners.
Non-illuminated.
(CFP-CP-128231 - O)

2off 60mm dia posts for post mounted signs painted Silver 2000mm long. Base plates & spigots required.



Sign S - Scale 1:10

450mm dia parking roundel "Speed limit". 3mm ACM with applied vinyl display & anti-graffitti laminate. Non-illuminated.
(CFP-CP-0450-I024)

Collections

Store Name: Shoreham - Ham Road
Store No: 9819
Futurama W.O: 128231
Store Type: Everyday Convenience - Mainstream
Programme: BAU / Refit
CAD reference: P2F6M0

Address: Ham Road, Shoreham - By - Sea, Brighton, BN43 6PA
Revision: Original Scheme
Author: JC

Olympia House
Lockwood Court
Middleton Grove
Leeds
LS11 5TY
United Kingdom

Telephone: 0113 270 5595
Facsimile: 0113 277 1143
E-mail: postbox@futurama.ltd.uk

delivering branded environments™

futurama

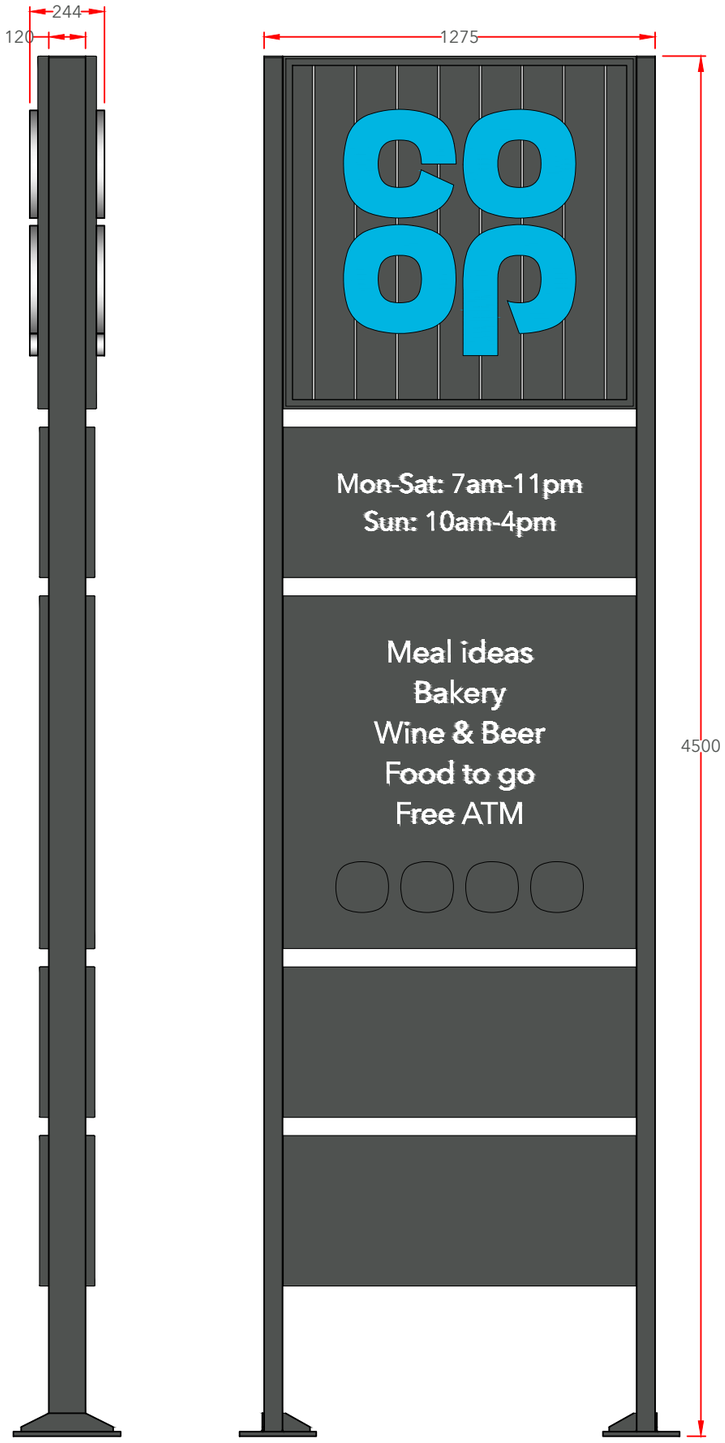

Sign P - Scale 1:20

4.5m totem with Dark Grey Slat header panels and BLUE faced builtup logo
Aluminium DARK GREY vertical head slats mounted and fixed to the support extrusions with a chamfered trim held in place with self tapping screws.

3D built-up letters to have aluminium sides, 50mm deep with 5mm Co-op BLUE acrylic faces. All visible edges, aluminium returns & mounting plate to be finished Silver RAL 9006 60% gloss. Internally illuminated by white LEDs.

Services and opening hours panels constructed from fabricated aluminium trays with push through acrylic letters. Blank panels for third party & membership information to be applied digital print. Frame constructed from 120 x 60mm box section, coated Traffic Grey RAL 7043 30% Matt Gloss.
(CFP-T-4.5/MG)



Existing Totem Location



Proposed Sign P Totem Location

Collections

Store Name:	Shoreham - Ham Road
Store No:	9819
Futurama W.O:	128231
Store Type:	Everyday Convenience - Mainstream
Programme:	BAU / Refit
CAD reference:	P2F6M0
Address:	Ham Road Shoreham - By - Sea Brighton BN43 6PA
Revision:	Original Scheme
Author:	JC

Olympia House
Lockwood Court
Middleton Grove
Leeds
LS11 5TY
United Kingdom

Telephone:
0113 270 5595
Facsimile:
0113 277 1143
E-mail:
postbox@futurama.ltd.uk

delivering branded environments™

futurama

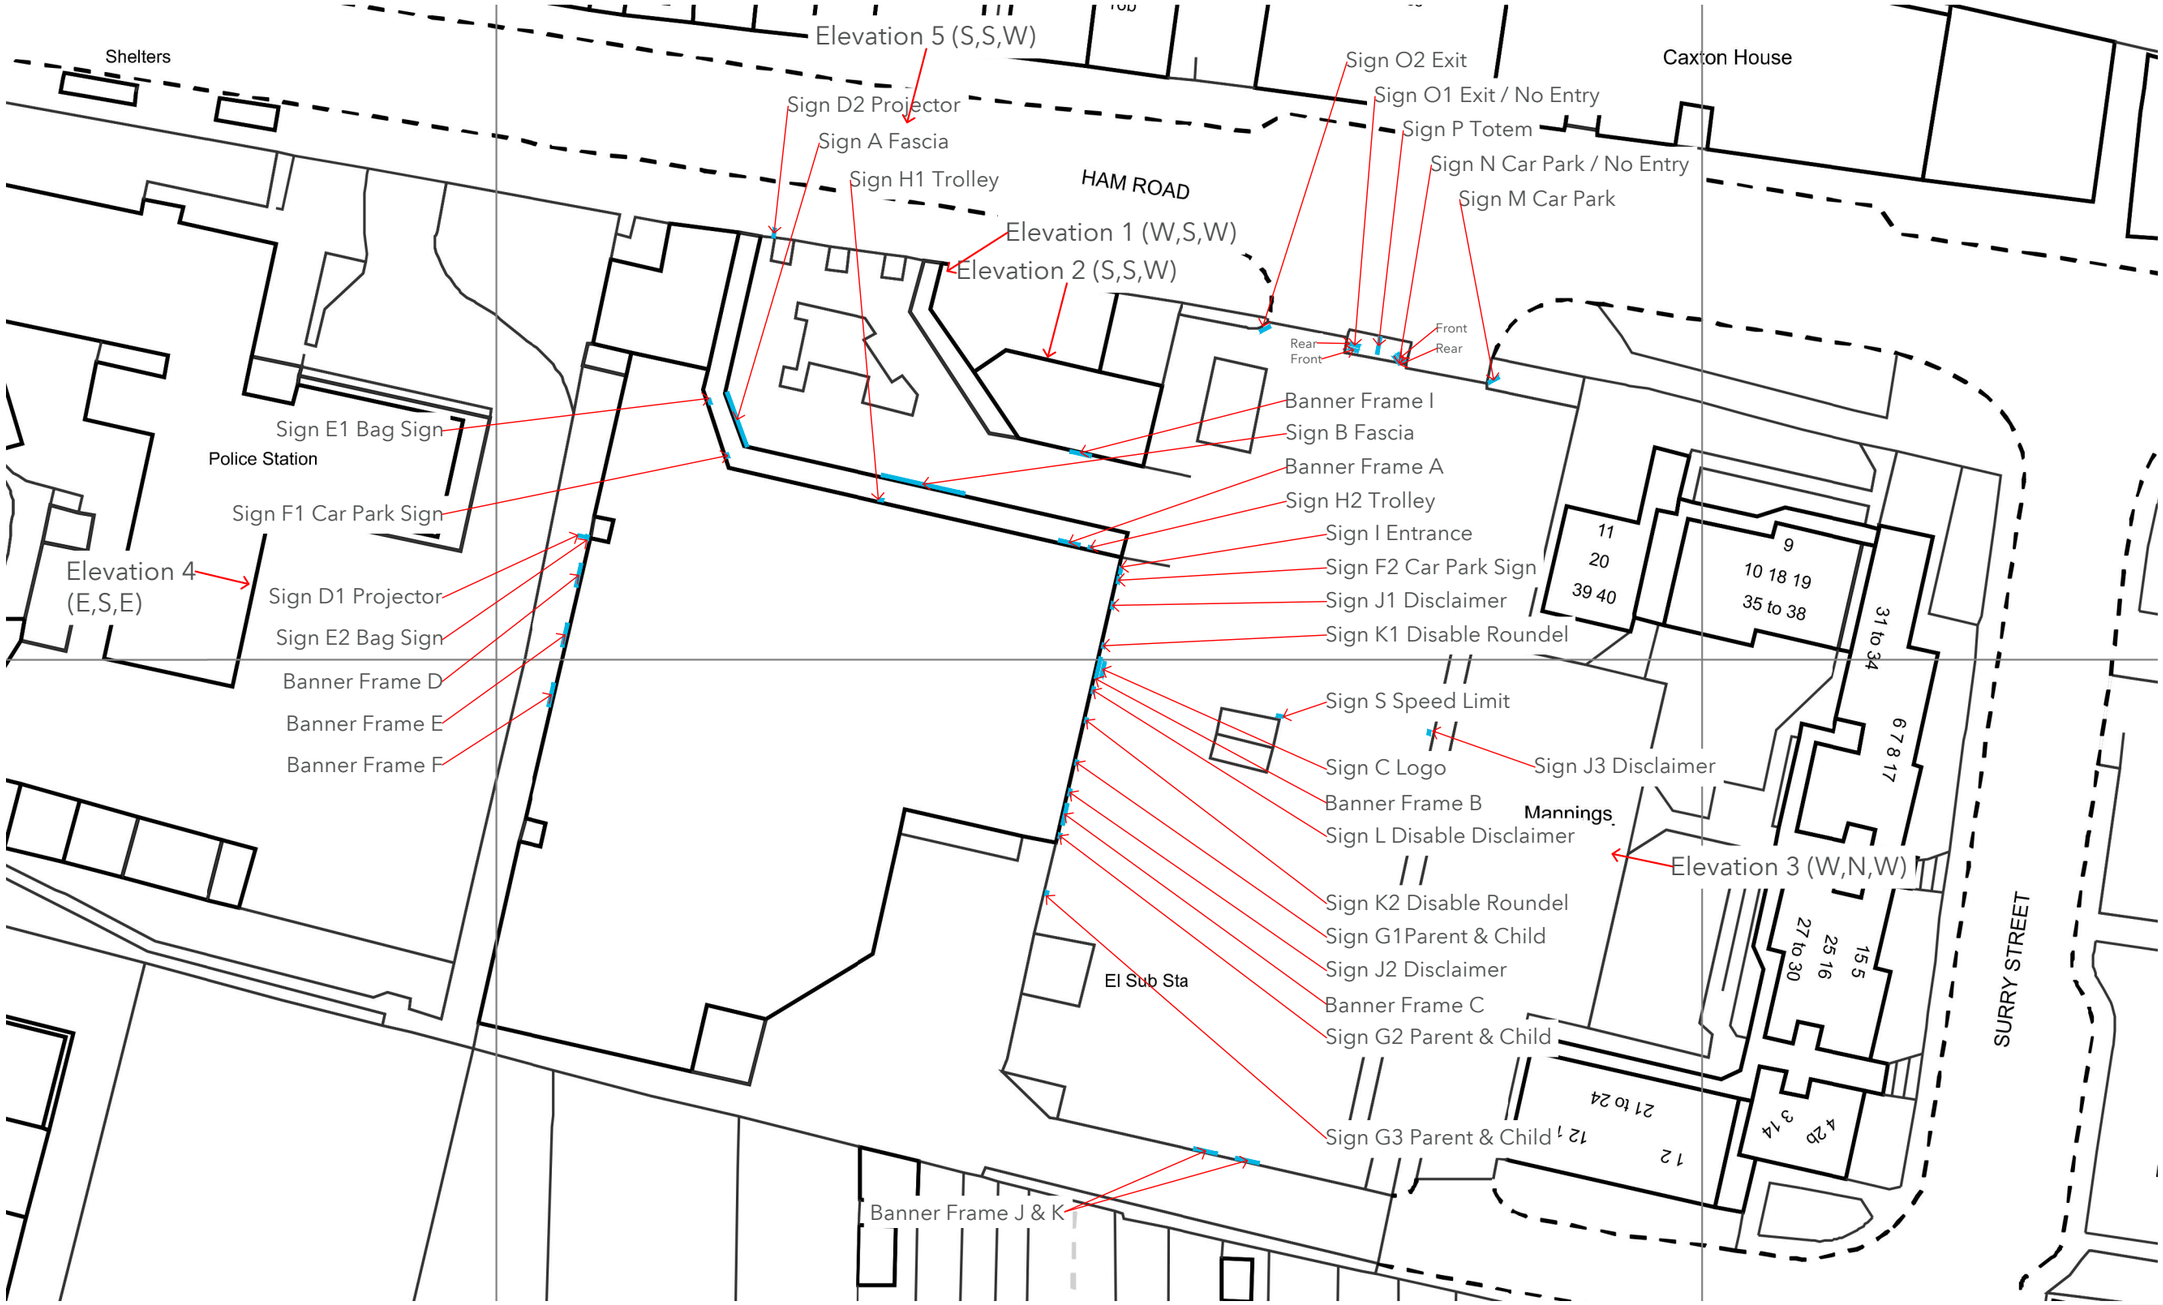

Site plan - Scale 1:500@A3

Store Name:	Shoreham - Ham Road
Store No:	9819
Futurama W.O:	128231
Store Type:	Everyday Convenience - Mainstream
Programme:	BAU / Refit
CAD reference:	P2F6M0
Address:	Ham Road Shoreham - By - Sea Brighton BN43 6PA
Revision:	Original Scheme
Author:	JC

Olympia House
Lockwood Court
Middleton Grove
Leeds
LS11 5TY
United Kingdom

Telephone:
0113 270 5595
Facsimile:
0113 277 1143
E-mail:
postbox@futurama.ltd.uk

delivering branded environments™

futurama