




Proposed Ground Floor Plan

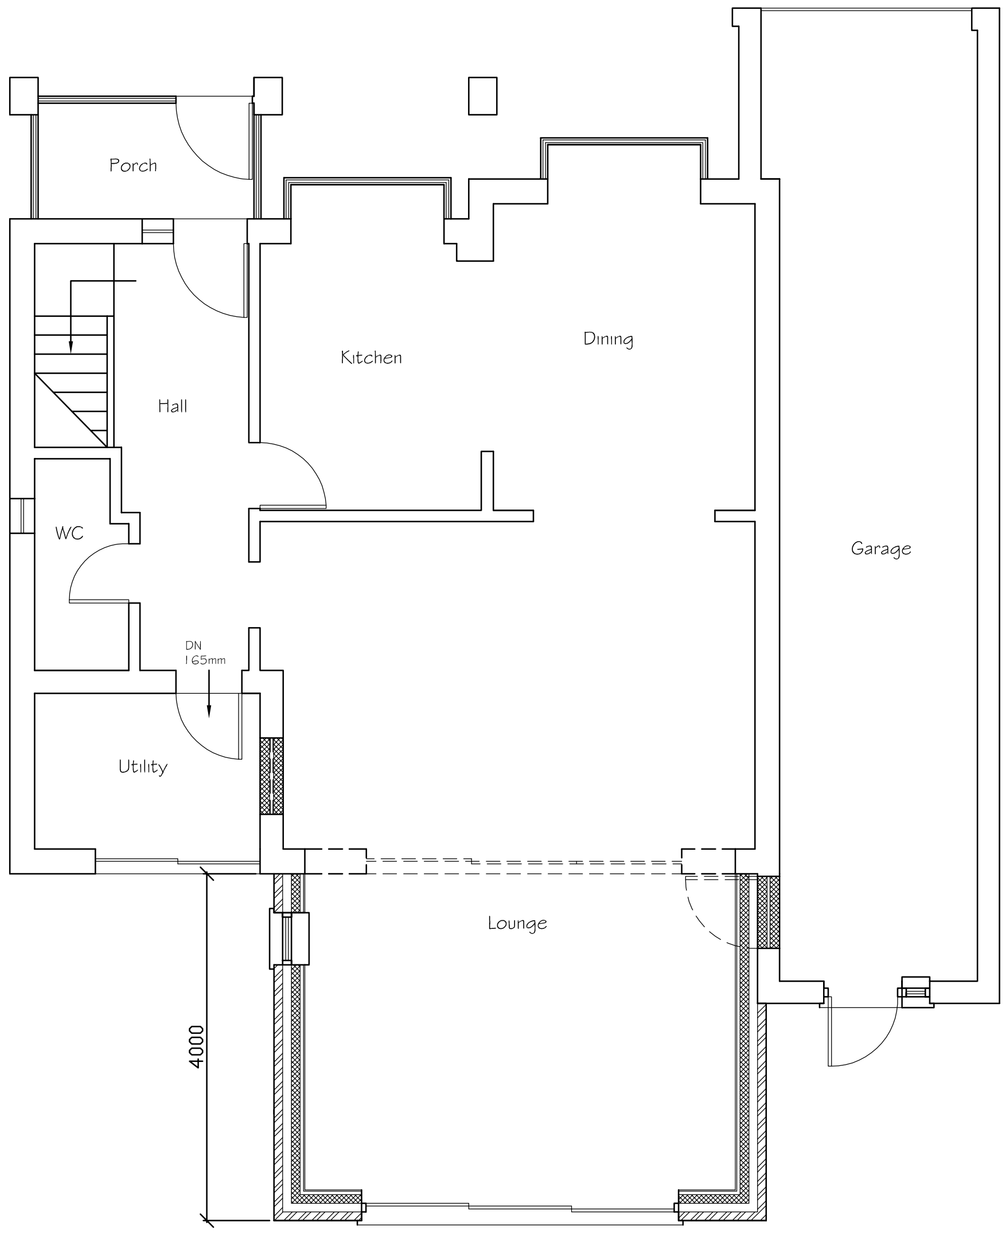


Proposed First Floor Plan

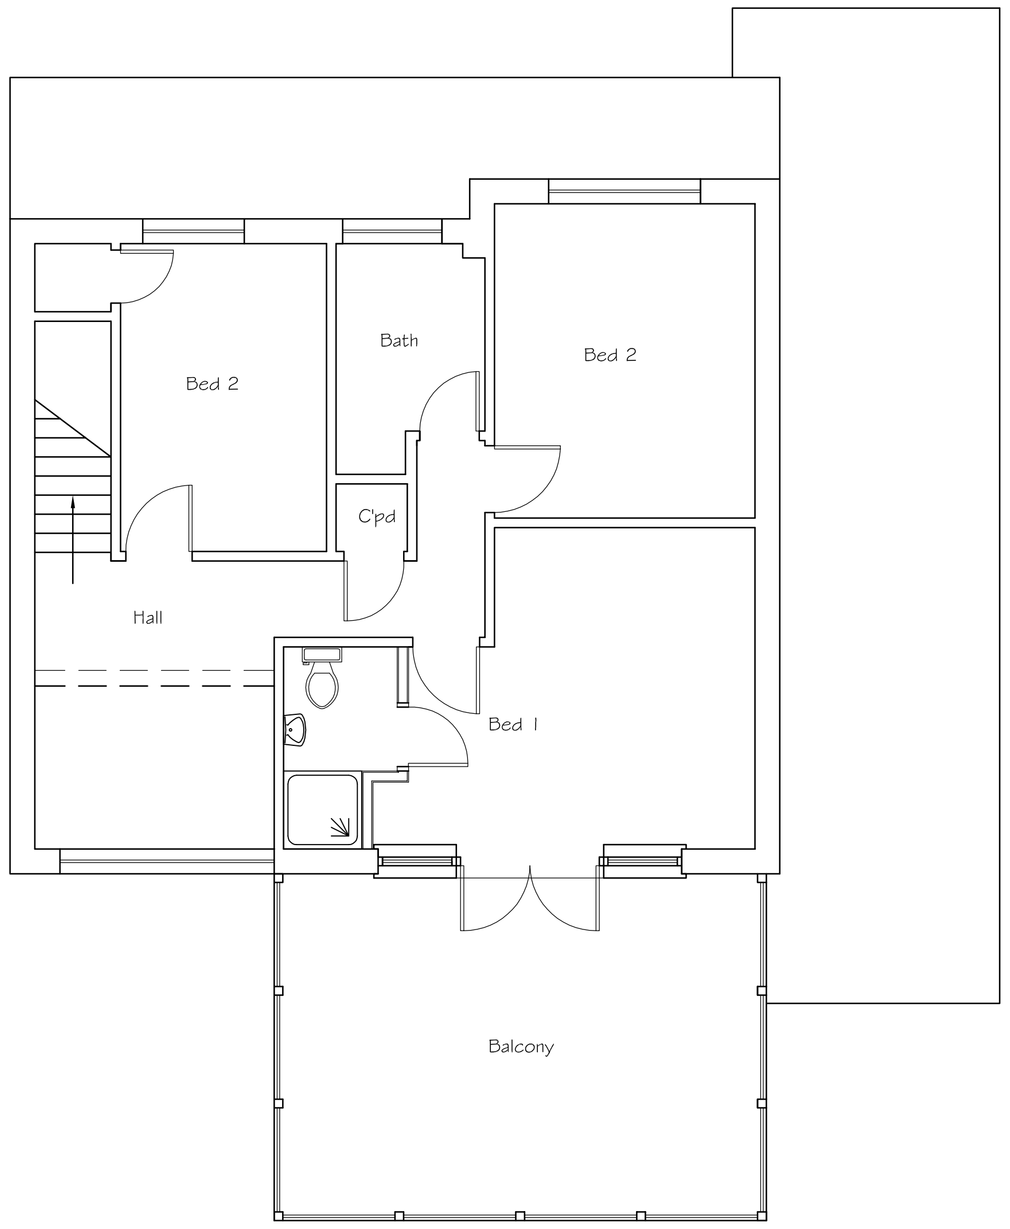


SCALE 1:50

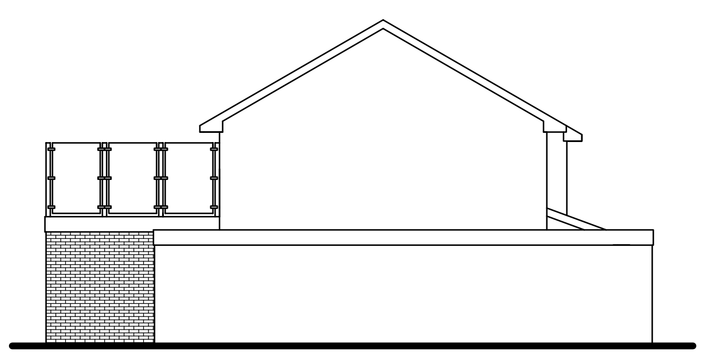

Proposed Side (South-West) Elevation

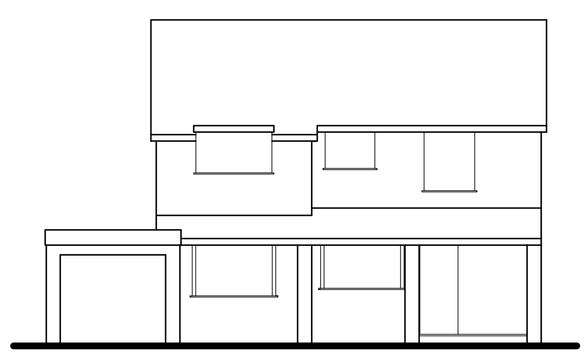

Proposed Front (South-East) Elevation

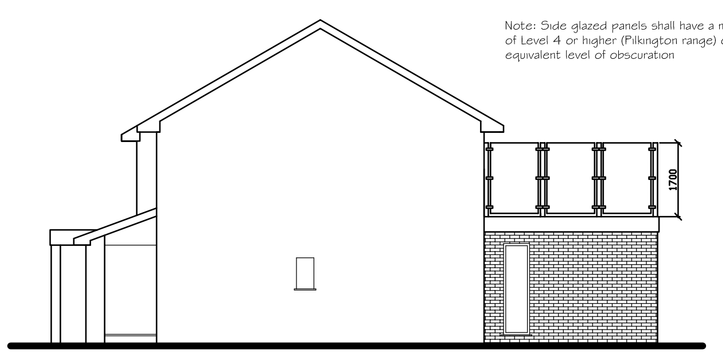

Note: Side glazed panels shall have a minimum of Level 4 or higher (Pilkington range) or an equivalent level of obscuration

Proposed Side (North-East) Elevation



Proposed Rear (North-West) Elevation



SCALE 1:100

Tony Rogers
Building Consultants
Address: 40 Dawn Crescent, Upper Beeding
West Sussex, BN44 3WH
Telephone: 01903 815225 Fax: 01903 815225

Rev.	Date:	Revision Description:
A	March 2024	Side balcony glazing to be obscure and
		raised to 1700mm high, side window altered
		and en-suite re-positioned

Client: Mr & Mrs A Sharp

Address: 5 The Paddock
Shoreham
West Sussex
BN43 5NW

Project: Proposed single storey rear extension and alterations

Scale: 1:50 1:100
Paper Size A1

Date: December 2023

Drawing No: 23/1562/02

Drawn By: AWR

Revision: A