
Drawing 3 - Site Plan: 52 Milton Drive, Southwick, Brighton, BN42 4NE

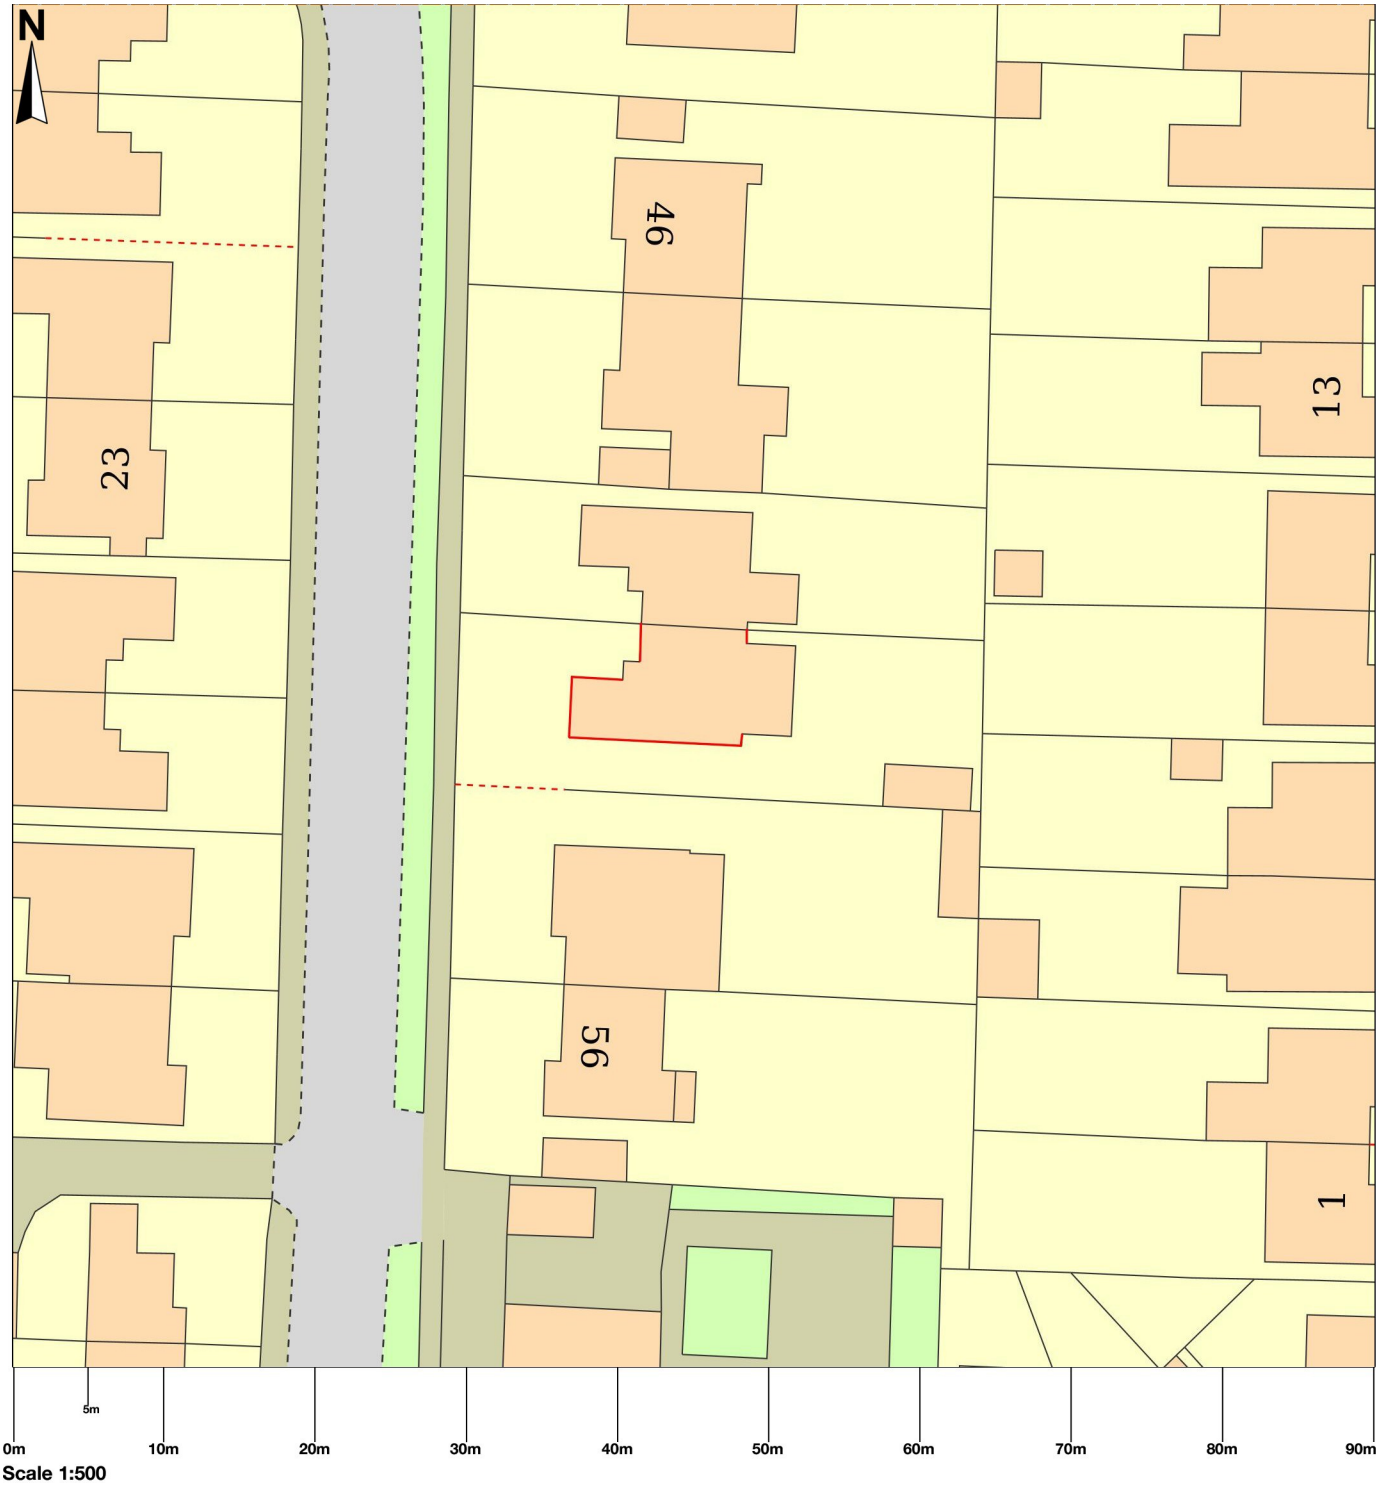

© Crown copyright and database rights 2024 OS 100054135. Map area bounded by: 524666,105642 524756,105732. Produced on 03 March 2024 from the OS National Geographic Database. Supplied by UKPlanningMaps.com. Unique plan reference: b90e/uk/1067970/1438323