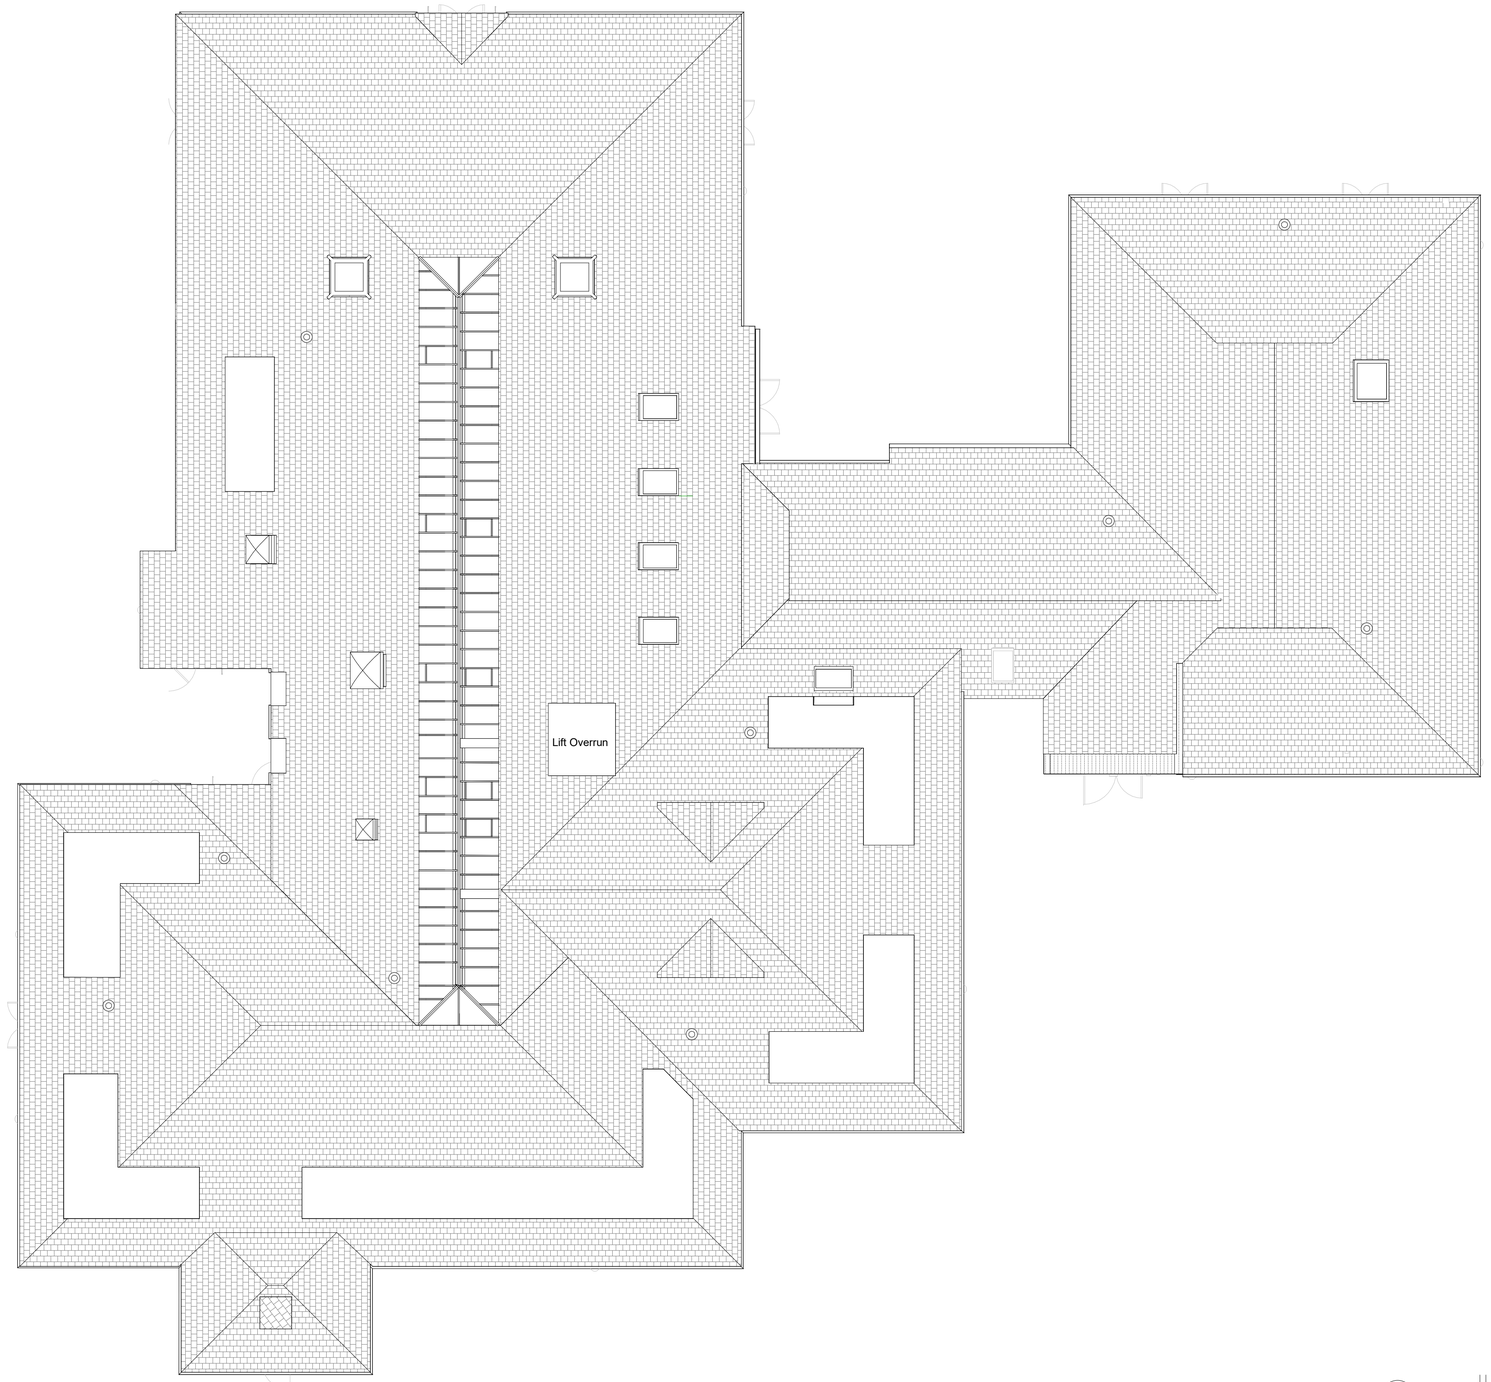

Scale 1 : 100

0 2 5 10 m

KEY PLAN

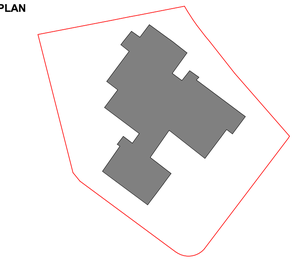

Rev.	Date	Description	By	Chk'd	App'd
P02	05/10/2026	For Planning	GB	JH	JH
P01	12/08/2026	For Planning	GB	JH	JH

Drawing Suitability
FOR PLANNING

Status
S2

AtkinsRéalis
Nova North
11 Bressenden Place
London, SW1E 5BY

T: +44 1454 662000
www.atkinsréalis.com

Client
West Sussex County Council

Project Title
The Pines SEND School

Drawing Title
EXISTING ROOF PLAN

Scale	Designed	Drawn	Checked	Authorised
1 : 100	GB	GB	TV	JH
Original Size	Date	Date	Date	Date
A1	12/08/2026	12/08/2026	12/08/2026	12/08/2026

Drawing Number
PINES-ATR-01-RF-D-A-11014

Revision
P02