Wayne Gander MCIAT
Architectural Technologist
98 Durrington Lane
Worthing
West Sussex BN13 2RQ
Tel. 01903 694817

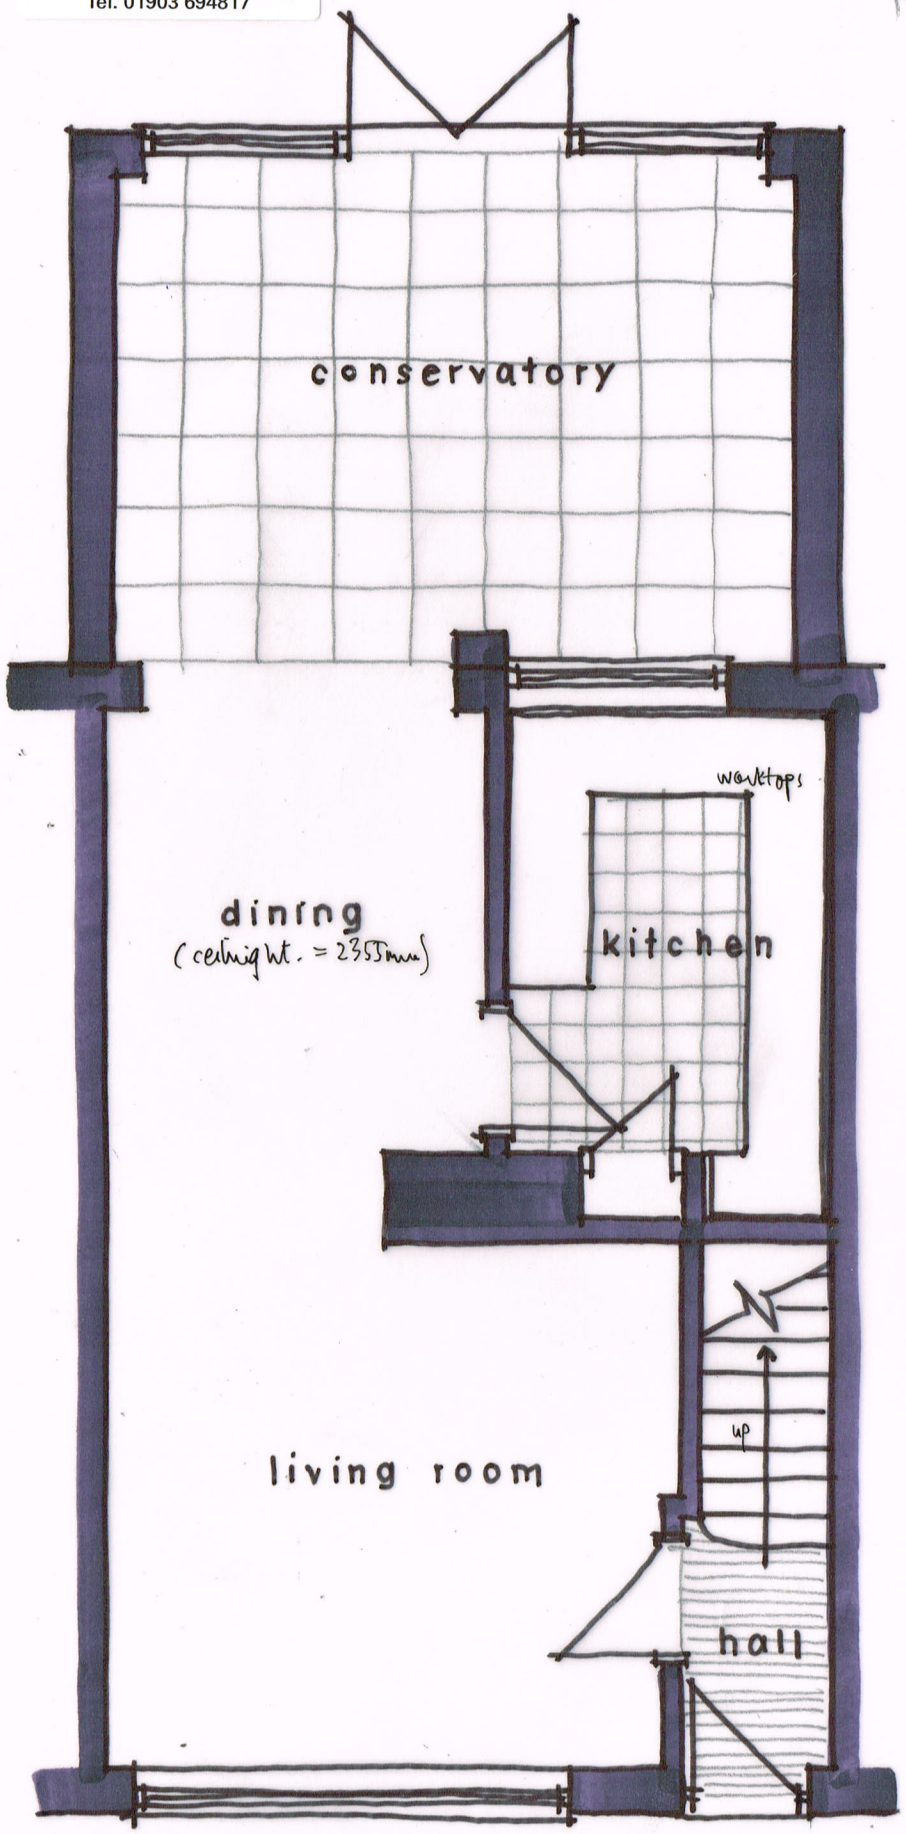

GROUND FLOOR PLAN 1:50

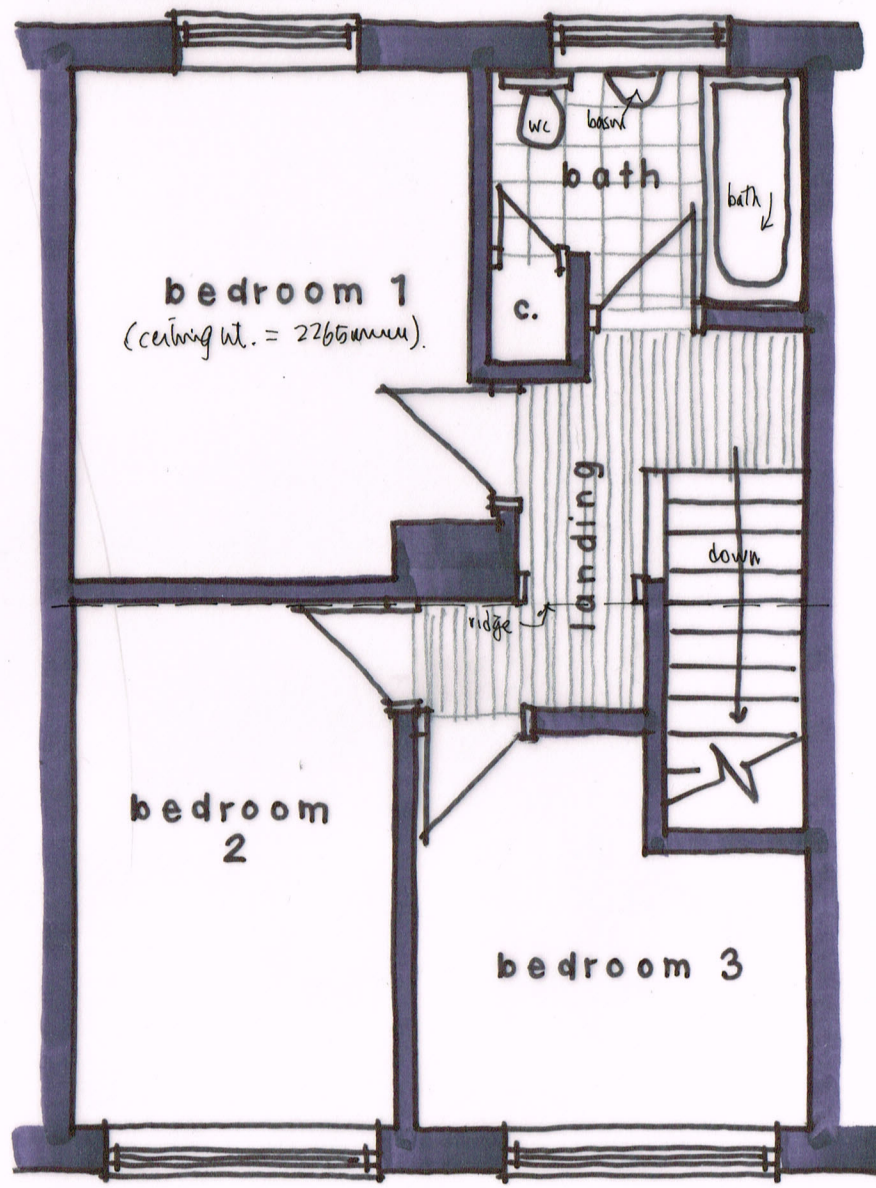

1st FLOOR PLAN

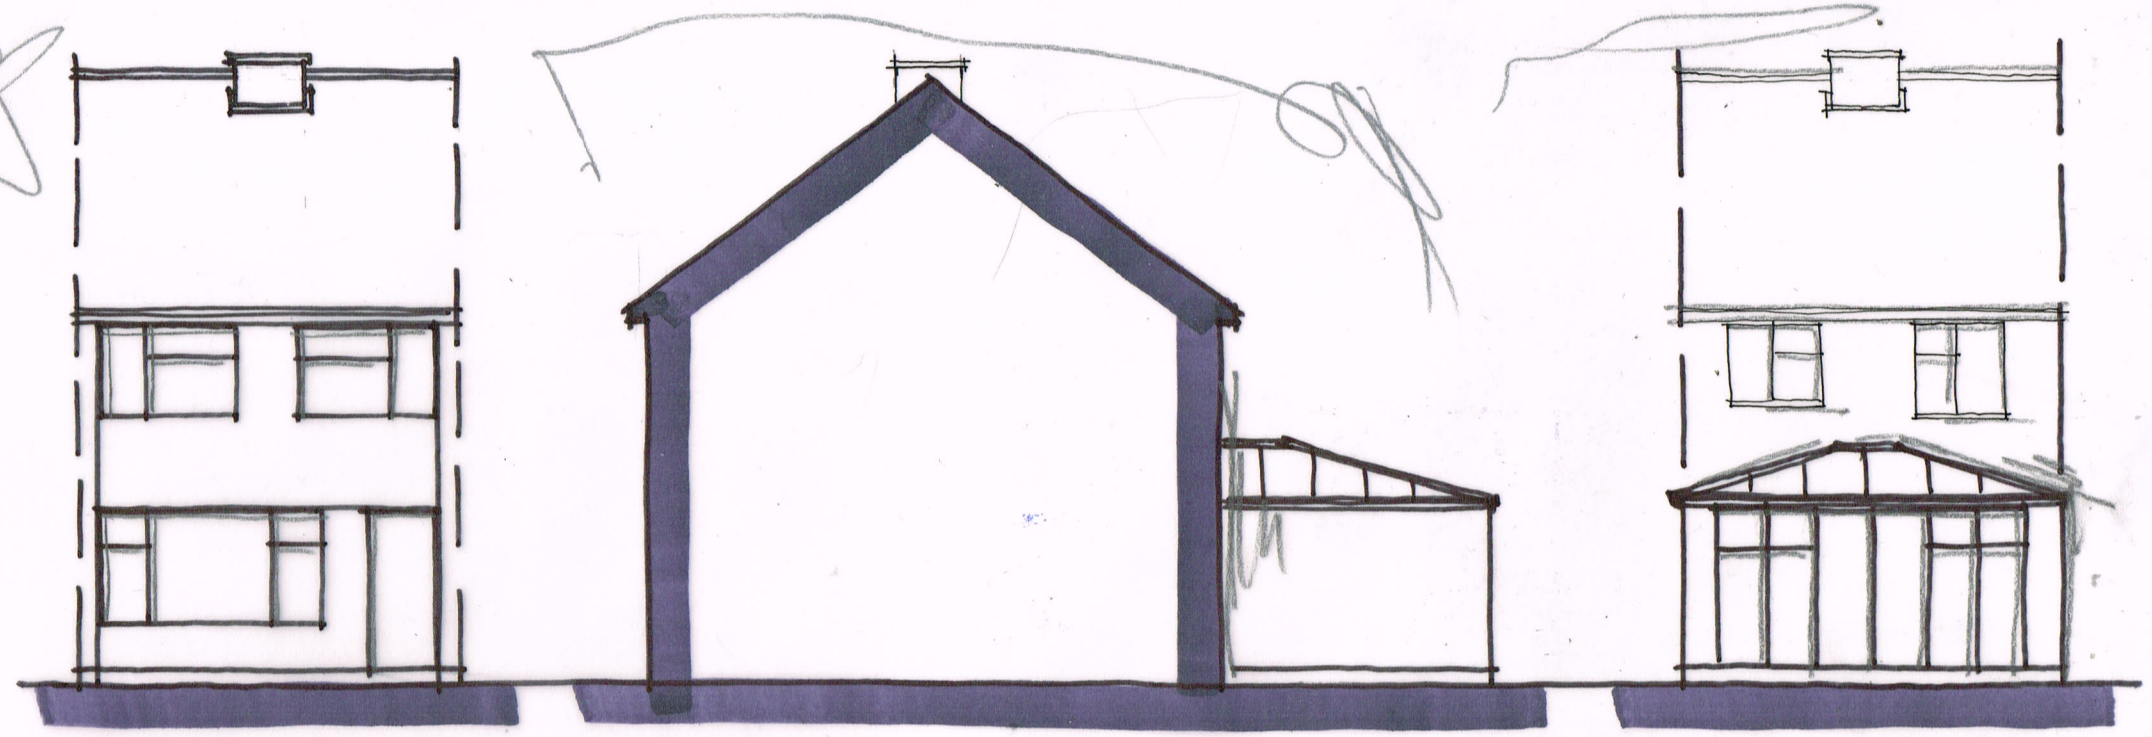

FRONT SIDE REAR ELEVATION
1:100 @ A3

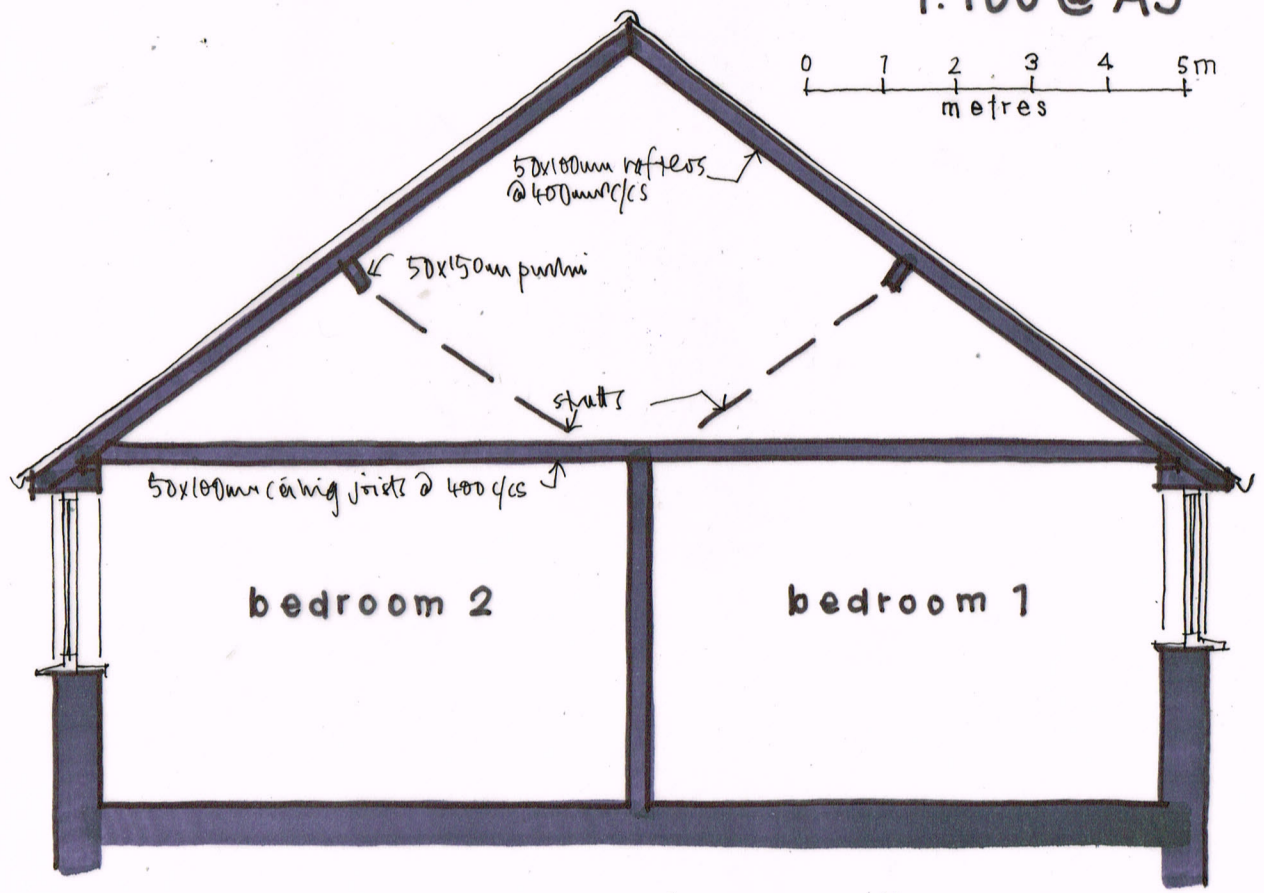

SECTION A-A 1:50

23 OSBOURNE CLOSE, SOMPTING
Existing details 01

June 2019