
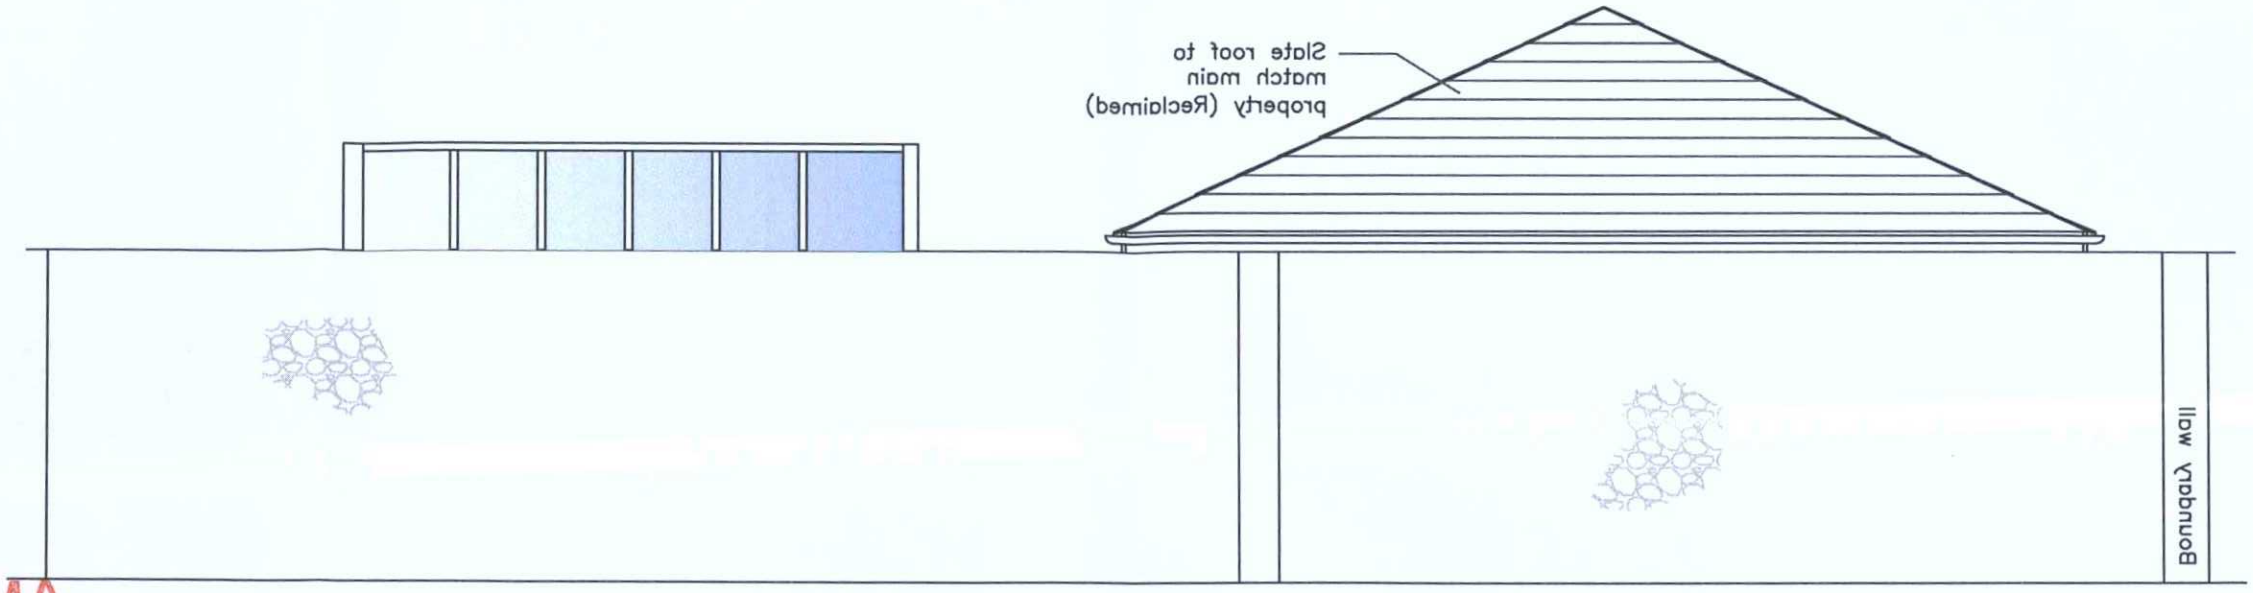


PROPOSED NORTH ELEVATION

AMENDMENT

ADUR & WORTHING
PLANNING SERVICES

PLAN	AWDM/ 1751/17
DATE VALID	4.5.18

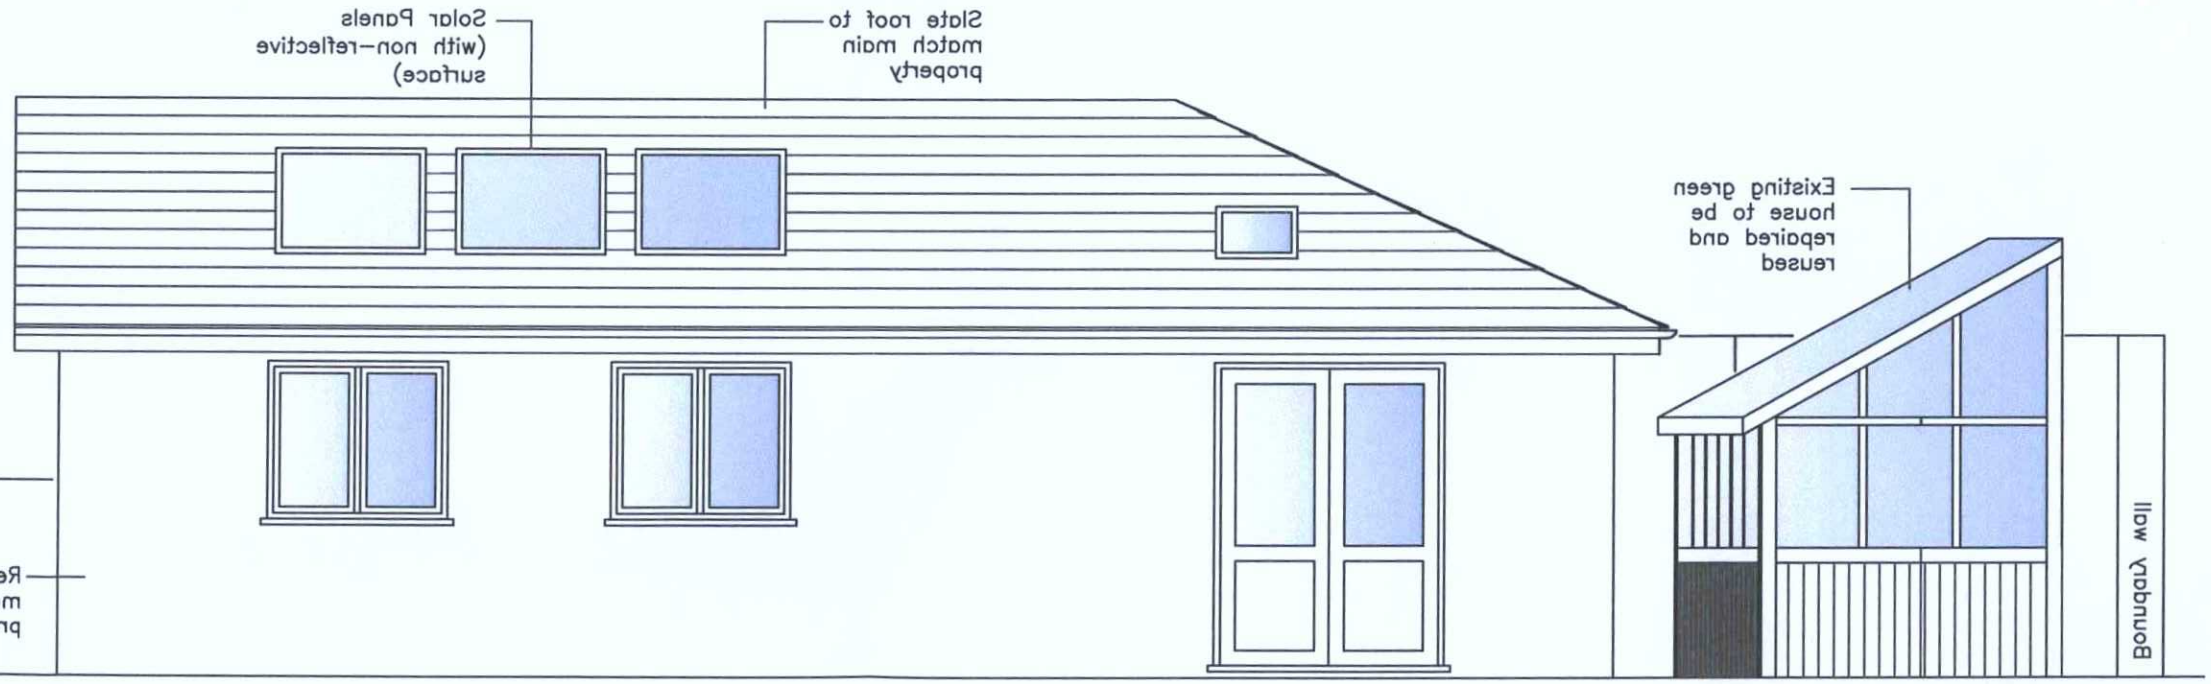

PROPOSED WEST ELEVATION

REV	DATE	BY	AMENDMENT
A	27-1-18	VL	Garden office removed. Granny Annexe location moved slightly towards north-east boundary. Internal layout amended. Green house retained.

Green Flat
Building Design Services
Tel. 01273 845806
Mob. 07711 953 381
Email: vicciilewis@gmail.com

PROJECT
Proposed Granny Annexe
Mr and Mrs Braden
42 St Julians Lane
Shoreham
BN43 6EH

DRAWING TITLE
ELEVATIONS OF PROPOSED GRANNY ANNEXE

SCALE	SIZE
1:50	A3
ORIGINAL DATE: 27-11-15	STATUS: For Approval

DRAWN BY:	CHECKED BY:	NUMBER: P01	REVISION
VKL	–	Sht. 2of3	A

Scale 1:50

0 0.5m 1m 2m 3m 4m 5m 6m 7m