DO NOT SCALE FROM THIS DRAWING



South Elevation

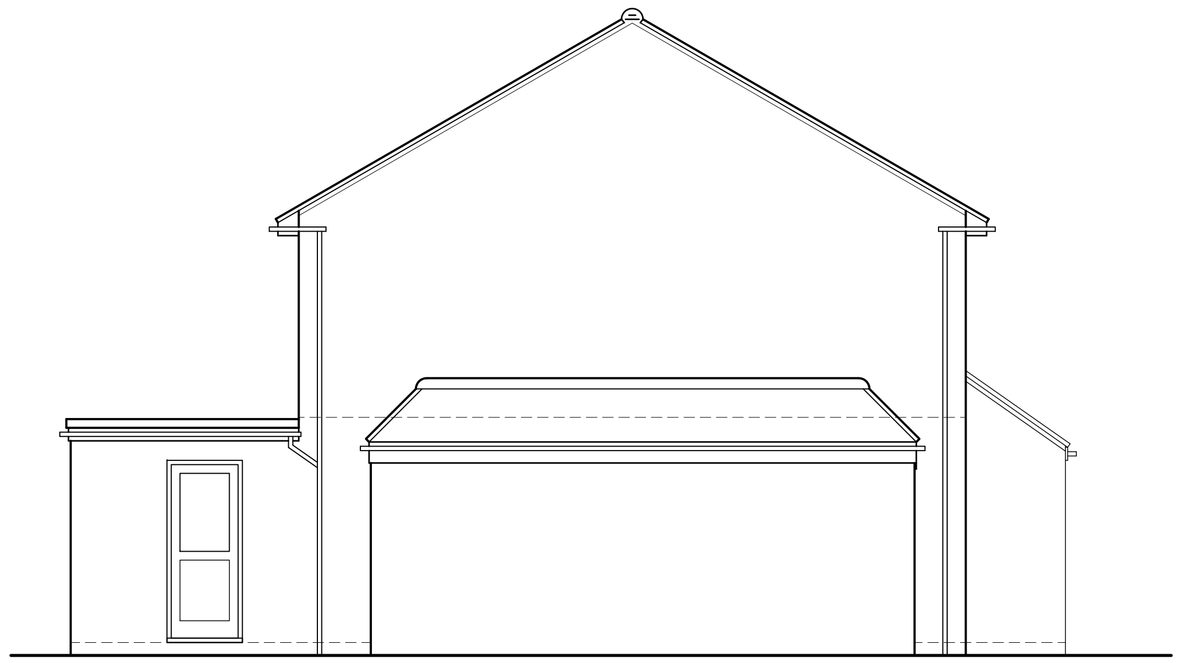

West Elevation



North Elevation

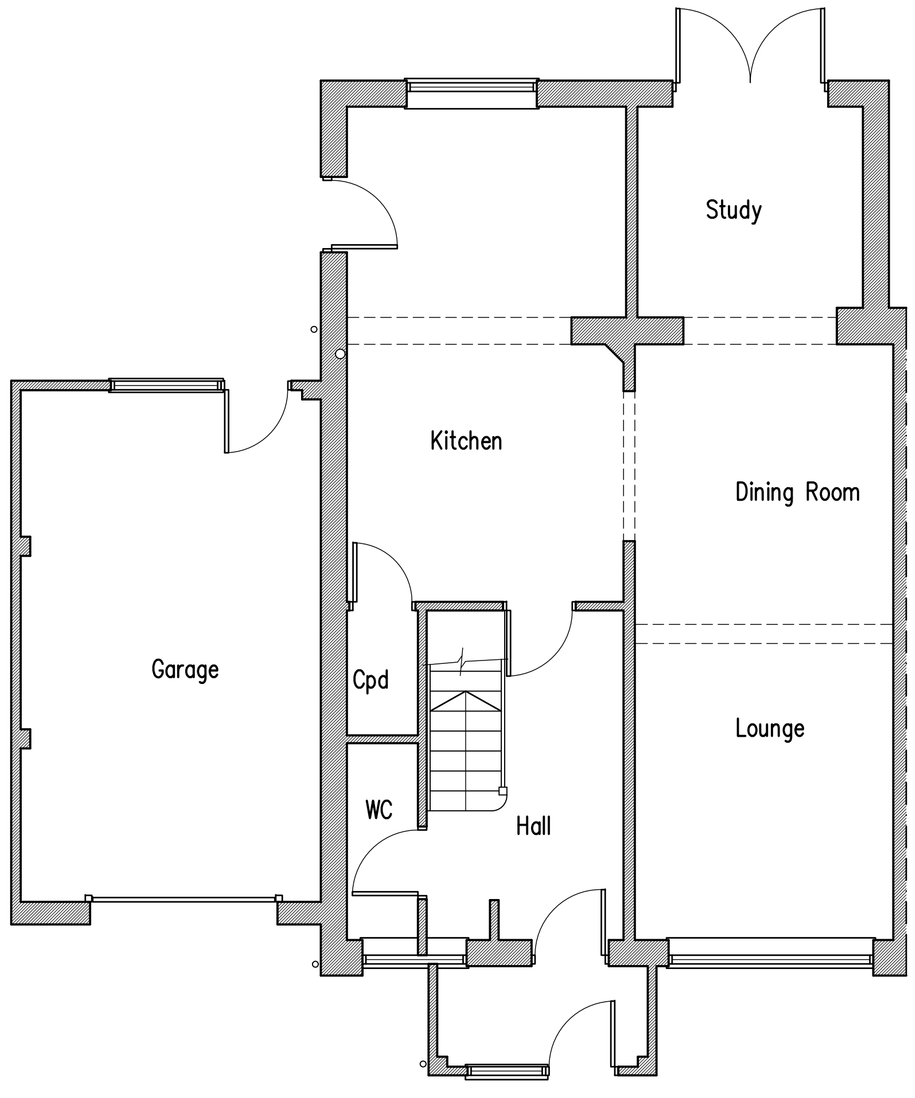

Ground Floor Plan

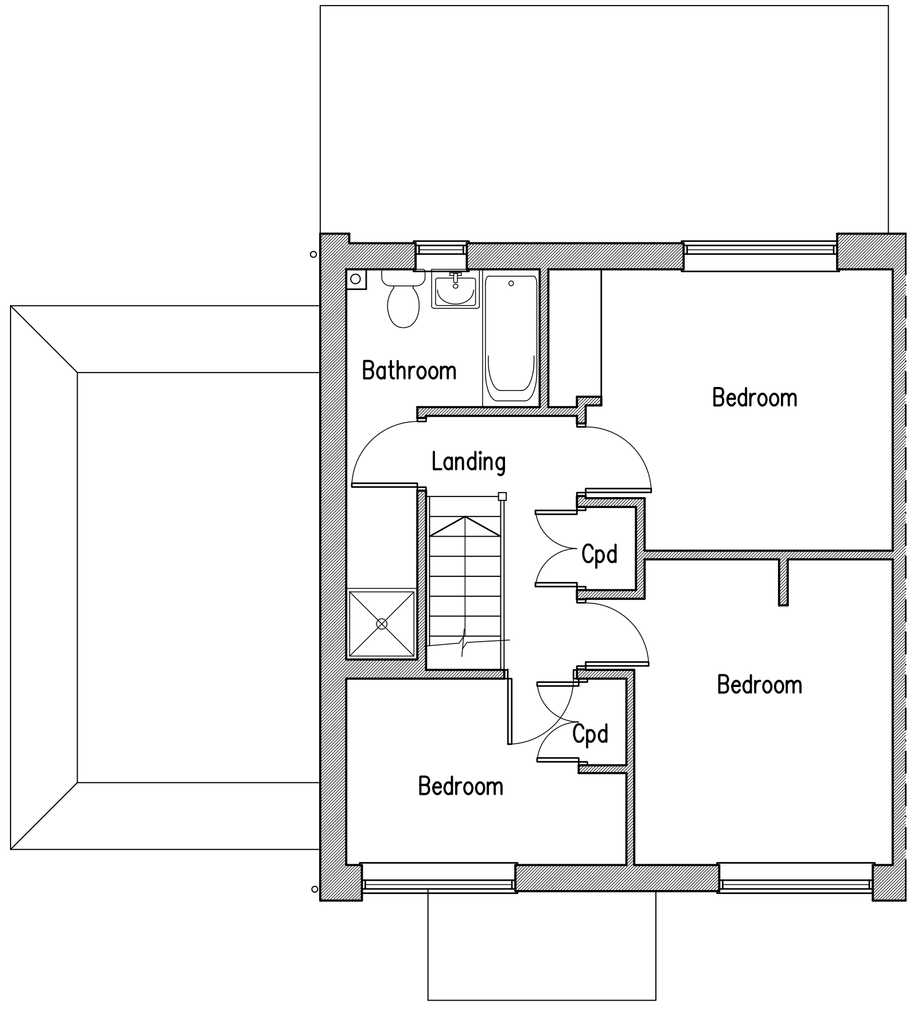

First Floor Plan

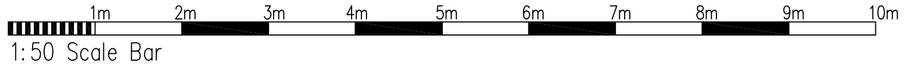

Proposed First Floor Extension Above Existing Garage at: 61 Old Barn Way, Southwick

rja Planning & Building Consultants Ltd.
1st Floor
10 High Street
Shoreham-By-Sea
West Sussex BN43 5DA
t: 01273 467297 mob: 07971 375739
e: rex@rjapbc.co.uk web: www.rjapbc.co.uk

Chartered Institute of Architectural Technologists

PROJECT: 61 Old Barn Way, Southwick, West Sussex		
DRAWING TITLE: Existing Floor Plans & Elevations		
CLIENT: Mr & Mrs A. Darby	DWG NO: 17651–01	REVISION:
SCALE: 1:50 @ A1	DATE: 24.07.17	DRAWN: rex