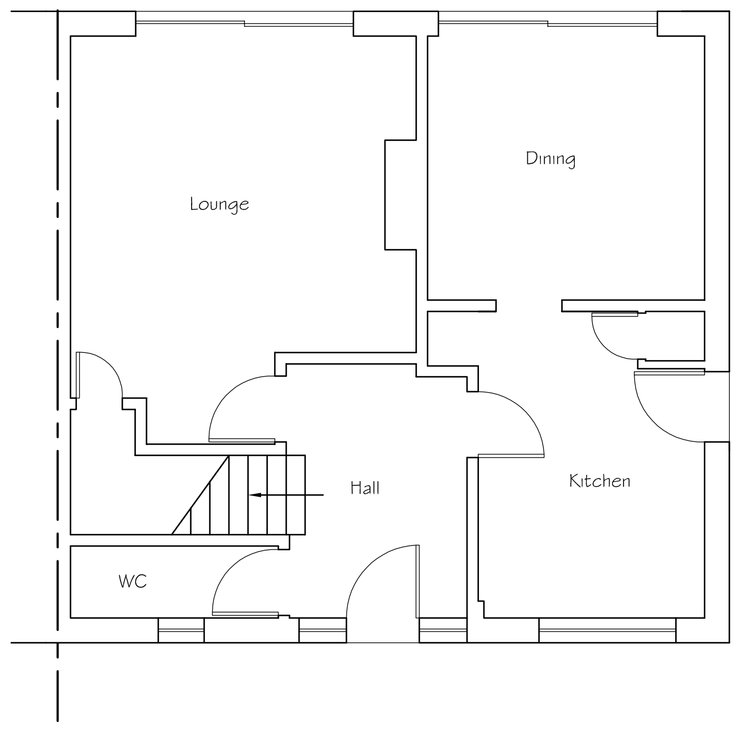

Existing Ground Floor Plan

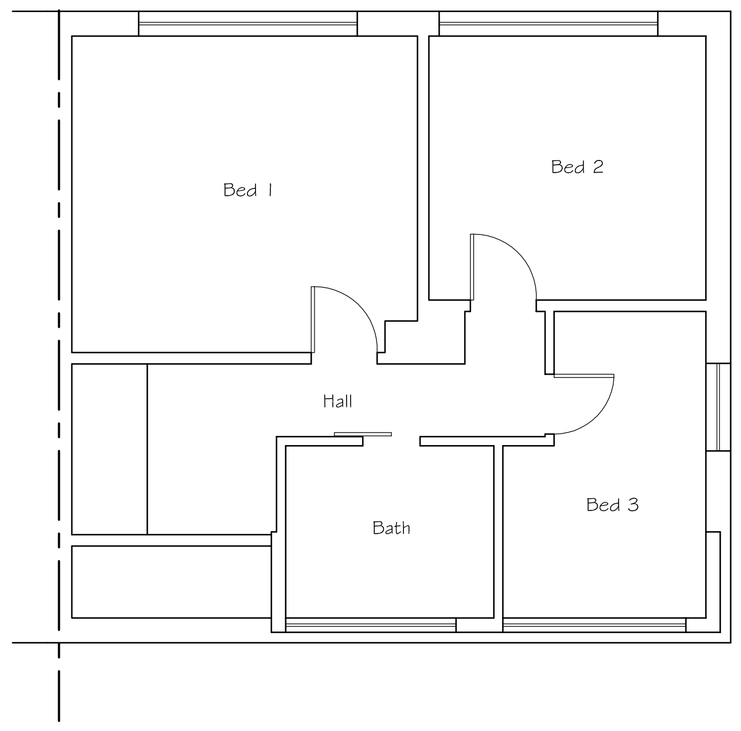

Existing First Floor Plan

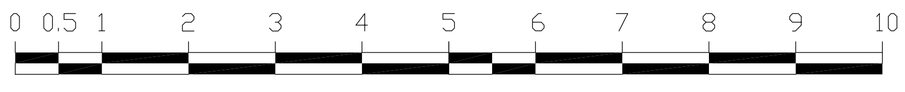

SCALE 1:50

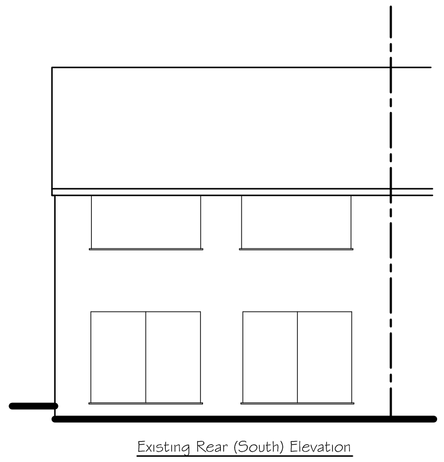

Existing Rear (South) Elevation

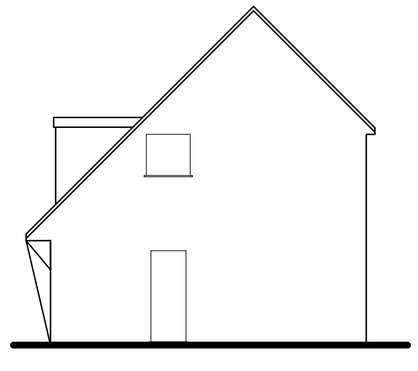

Existing Side (West) Elevation

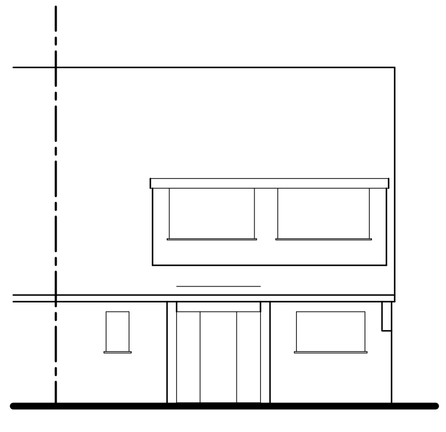

Existing Front (North) Elevation

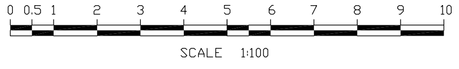

SCALE 1:100

Tony Rogers
Building Consultants
Address: 40 Dawn Crescent, Upper Beeding
West Sussex, BN44 3WH
Telephone: 01903 815225 Fax: 01903 815225

Rev.	Date:	Revision Description:

Client: Mr & Mrs C Saunders

Address: 14 The Avenue
Shoreham
West Sussex
BN43 5GJ

Project: Proposed two storey side extension (removal of garage) and single storey rear extension

Scale: 1:50 1:100
Paper Size A1

Date: August 2018

Drawing No: 18/1317/01

Drawn By: AWR

Revision: