The drawings comply with TEF & Vodafone Standard ICNIRP guidelines.

Designed in accordance with CTIL document: SDN0008

SITE PHOTOGRAPH



SITE LOCATION

(Scale 1:50000)

Ordnance Survey map extract based upon Landranger map series with the permission of the controller of Her Majesty's Stationery Office Licence No. 010002348 7 Crown copyright.

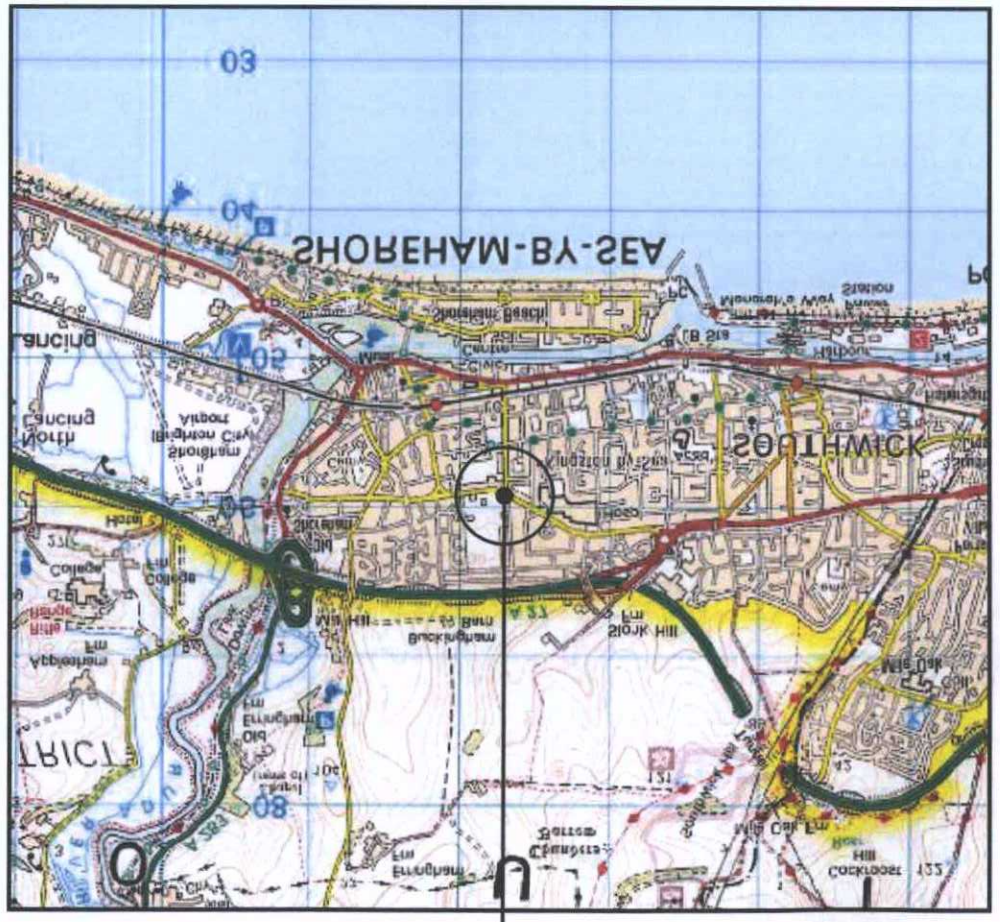



DETAILED SITE LOCATION

(Scale 1:1250)

Based upon Ordnance Survey map extract with the permission of the Controller of Her Majesty's Stationery Office. Crown copyright. Licence No. 100020449

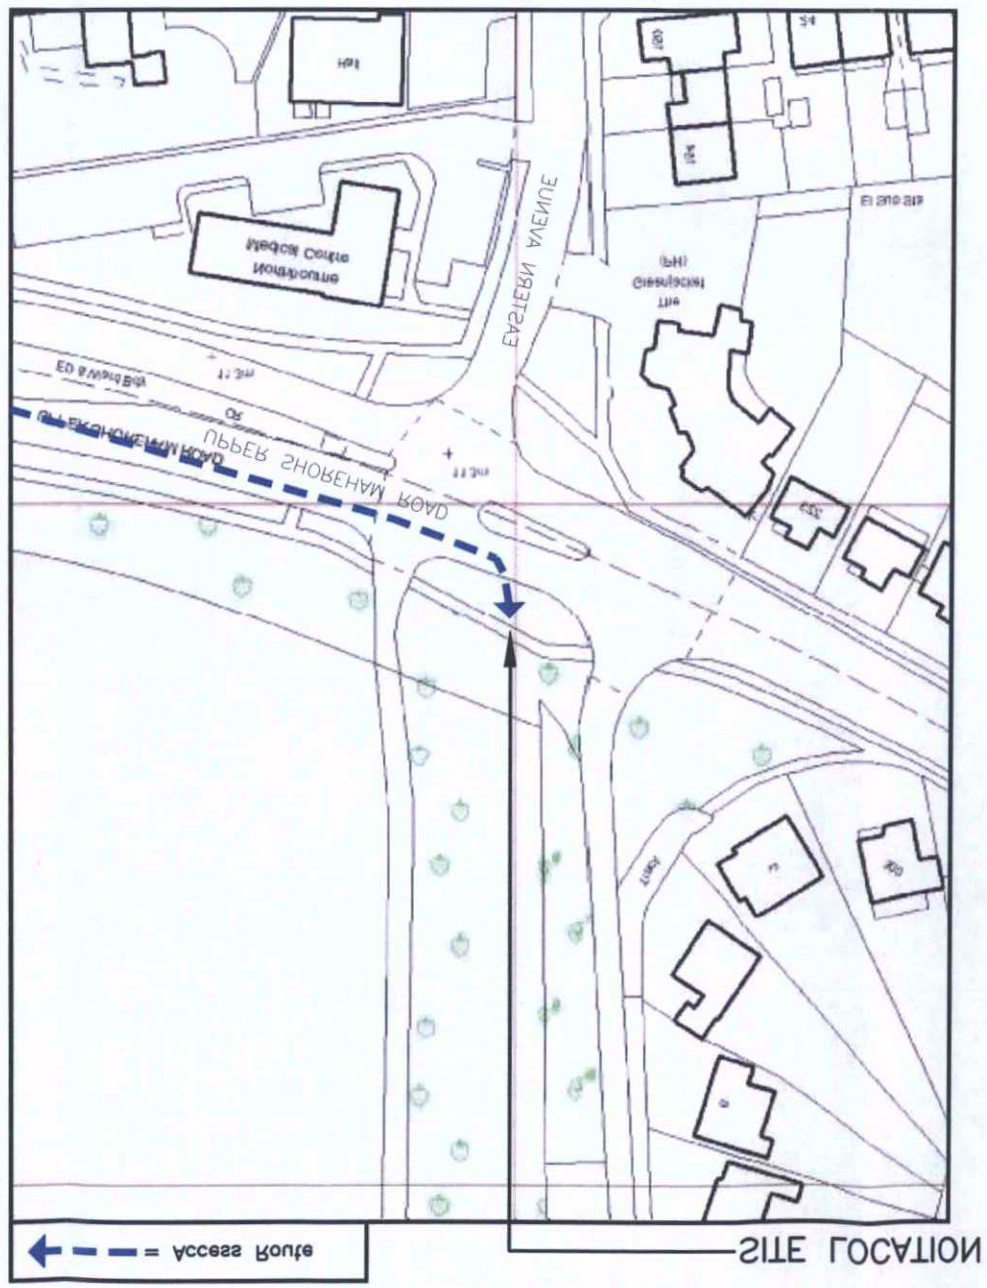

Drawn:	Date:	Checked:	Date:	Issue:
MR	14.05.14	DH	14.05.14	B

Surveyed By:	Original Sheet Size:	Pack Issue:
PB	A3	

Drawing Number:	Dwg Rev:
100	B

Purpose of Issue:	Dwg Rev:
PLANNING	

Drawing Title: SITE LOCATION MAPS

SW JUNCTION OF EASTERN AVE/UPPER SHOREHAM RD
SHOREHAM BY SEA
WEST SUSSEX
BN43 6PF

Site Address \ Contact Details

CTIL	TEF	VF
149941	072206	N/A

Cell ID No

Cell Name	Opt.
NORTH KINGSTON BY SEA	A

CTIL - NON BEACON

O2

Clarke telecom

Partington House, Stock Lane, Chadderton, Oldham, OL9 9EY
Tel: 0161 785 4500
Fax: 0161 785 4501
Web: www.clarke-telecom.com

REV	MODIFICATION	BY	CH	DATE
A	Issued for Approval	MR	DH	14.05.14
B	Site relocated	RD	PB	15.09.14

DATE	28 OCT 2014
PLAN	AWDM 1212/14

PLANNING SERVICES
ADUR & WORTHING

NOTES:

AFTER APPROX 1 MILE.
THE SITE CAN BE LOCATED ON THE LHS ONTO UPPER SHOREHAM ROAD.
A283. AFTER APPROX 0.4 MILES TURN LEFT APPROX 1.4 MILES TURN LEFT ONTO THE MILES TURN RIGHT ON THE THE A27. AFTER SOUTH ON THE A23. AFTER APPROX 24 AT THE END OF THE M23, CONTINUE HEADING DIRECTIONS TO SITE:

CONCESSION REQUIRED	NO
N.G.R.	E: 253301 N: 102253

ALL DIMENSIONS ARE IN mm UNLESS NOTED OTHERWISE