

amendments				
rev.	date	comment	auth.	chkd.
-	24.07.20	Planning Drawing	ACB	GI
A	04.08.20	Window update to West Elevation	ACB	GI
B	01.10.20	Planning Drawing (for new build, full planning application)	ACB	GI
C	06.10.20	Annotation Amendment	ACB	GI
D	18.06.21	Minor client revisions further to Detail Design stage.	MB	GI
E	21.07.21	Rooflight indicated and section added.	MB	GI

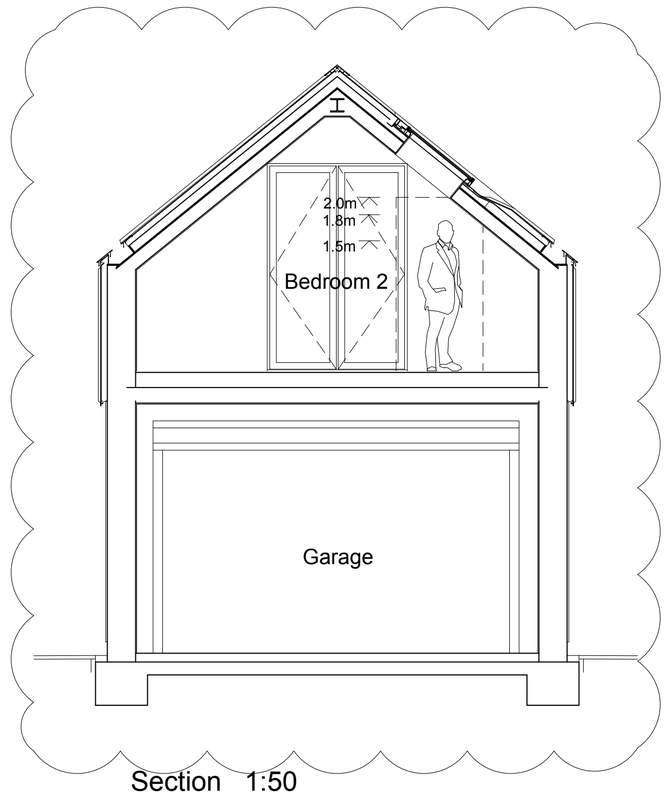

Section 1:50

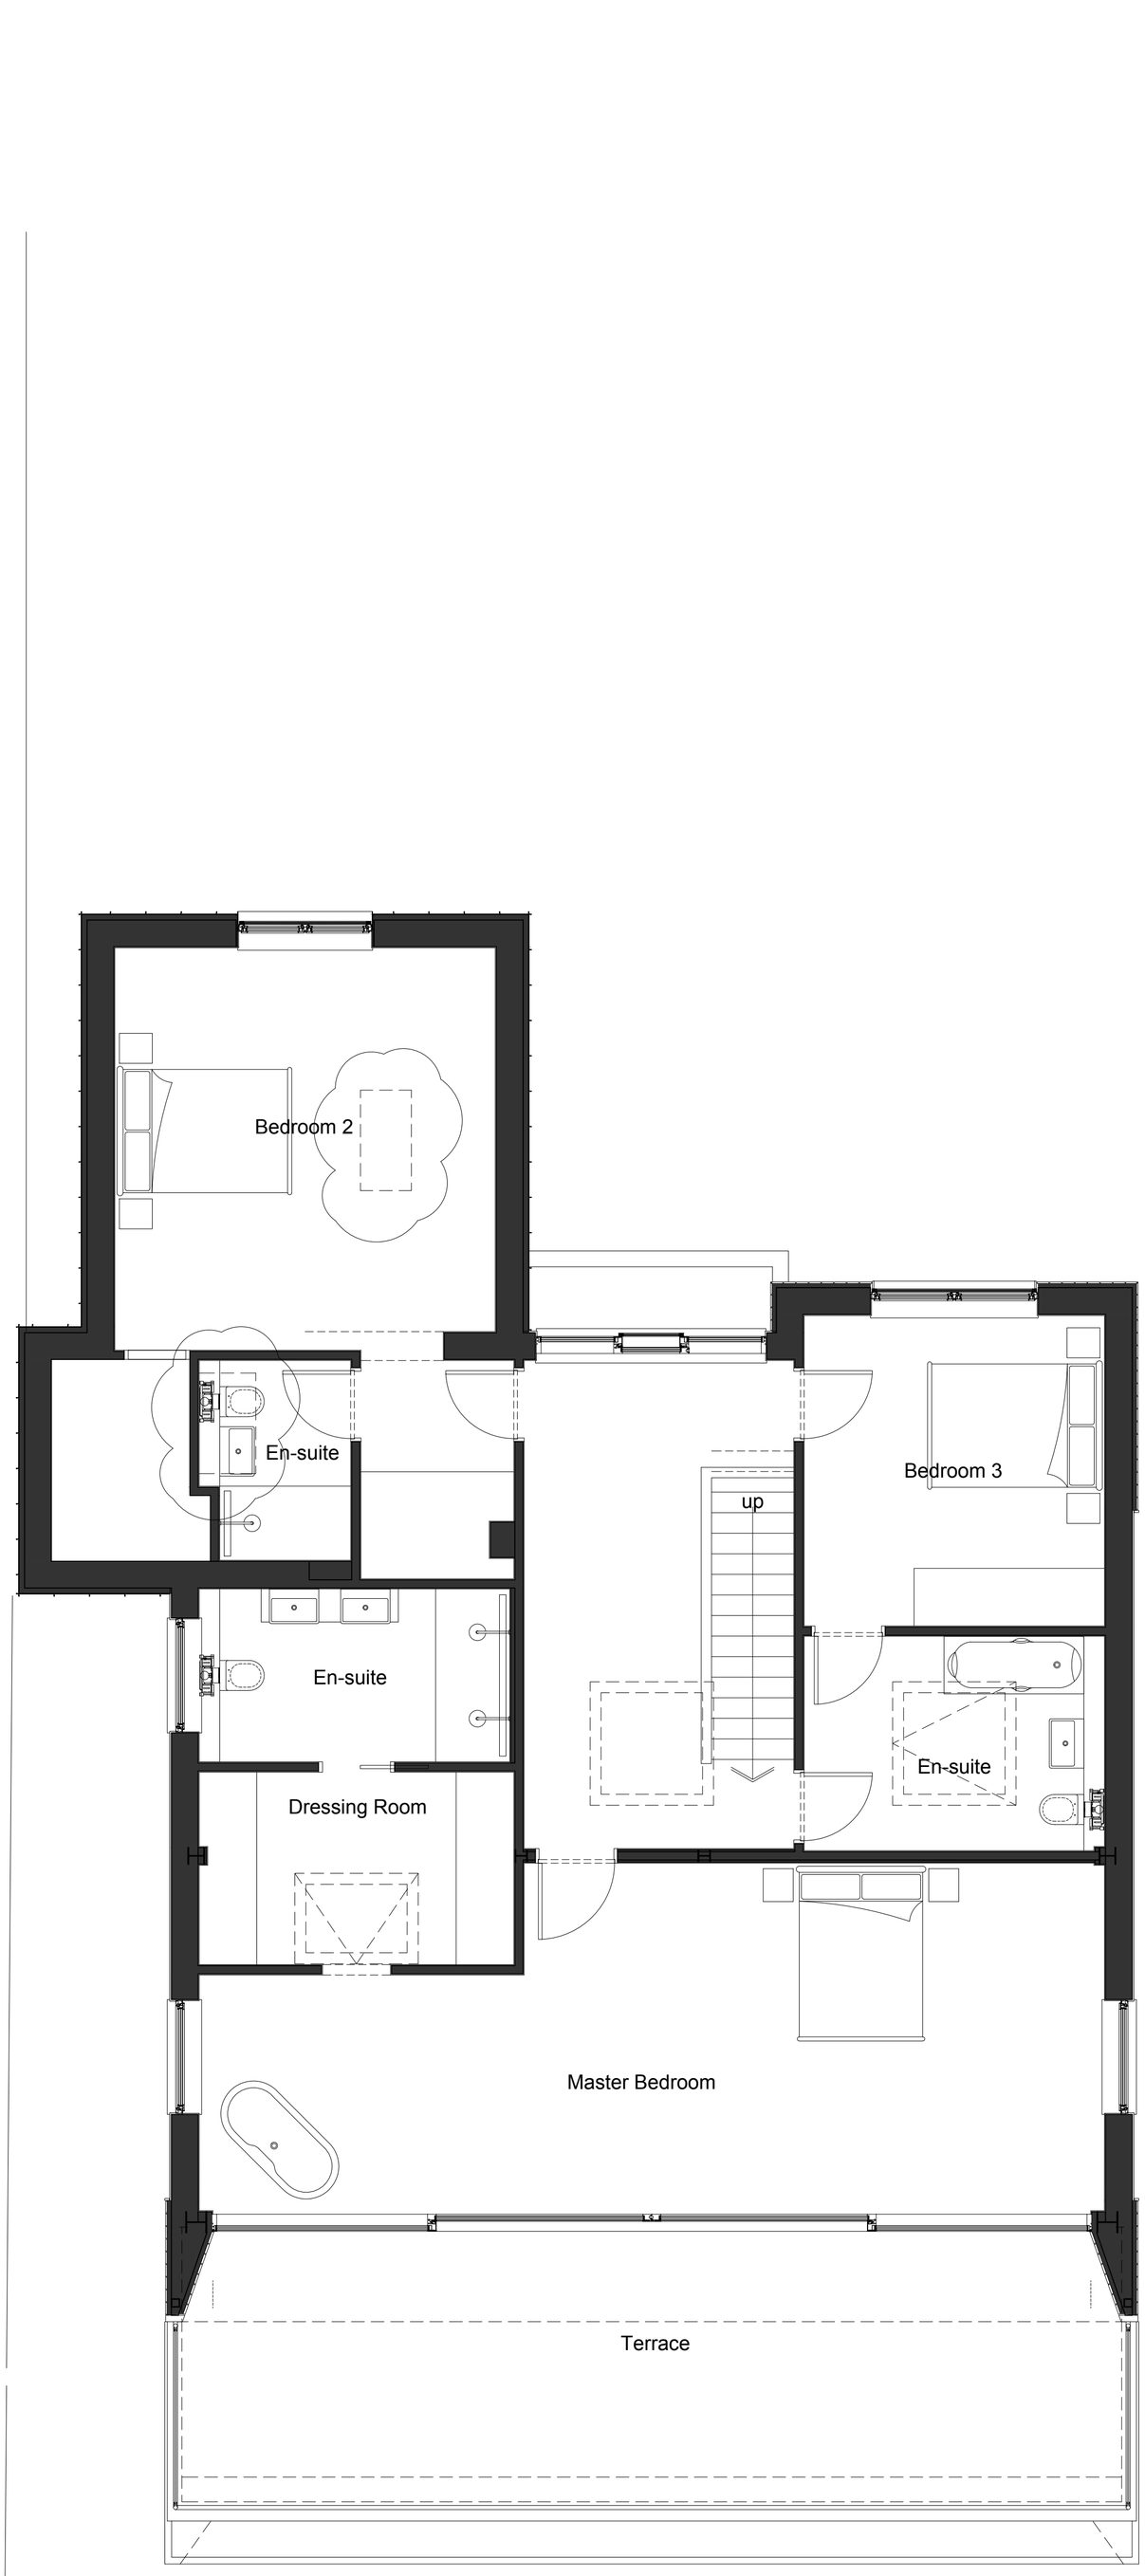

Ground Floor Plan 1:50

0 1 2 3 4 5 6 7 8 9 10

scale in metres 1:50

PLANNING ISSUE

client
Mr And Mrs Stemp

drawing number
0598.PL.002

revision
E

project
46 Old Fort Road
Shoreham By Sea
West Sussex

drawing title
Proposed First Floor Plan
Planning Issue

drawn by	checked by	riba work stage	date	scale/original sheet size
M.B	G.I	4	May, '21	1:50 @ A1

www.abir.co.uk studio@abirarchitects.co.uk
Unit 1, Beta House, St John's Road, Hove, BN3 2FX, United Kingdom
Hove +44 (0)1273 724 384
Company No 06877117 VAT No 971 4147 17

© ABIR Architects Ltd. Check all dimensions on site before work is undertaken. All goods, materials and workmanship to conform with current building regulations, BSS and COP's.

ABIR architects

RIBA Chartered Practice