

0m 2m 4m 6m 8m 10m

VISUAL SCALE 1:100 @ A3

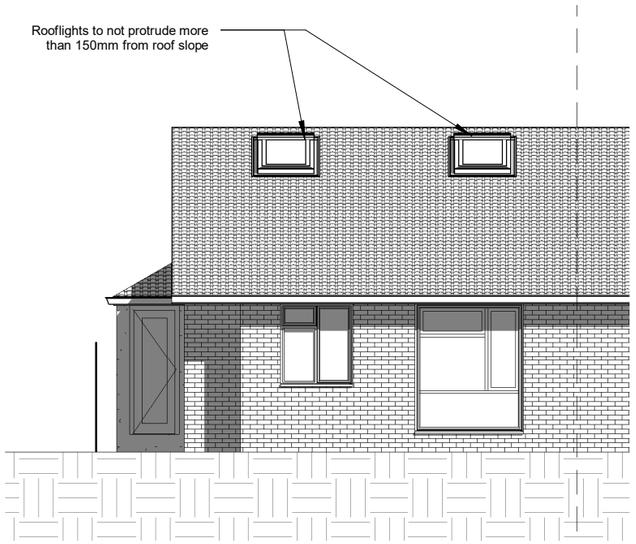


1 ELEVATION FACING SOUTH

1 : 100

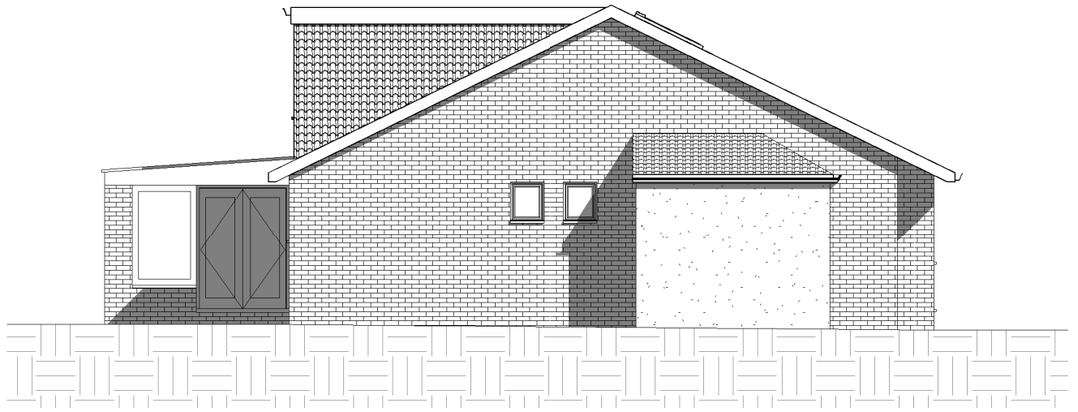

2 ELEVATION FACING WEST

1 : 100

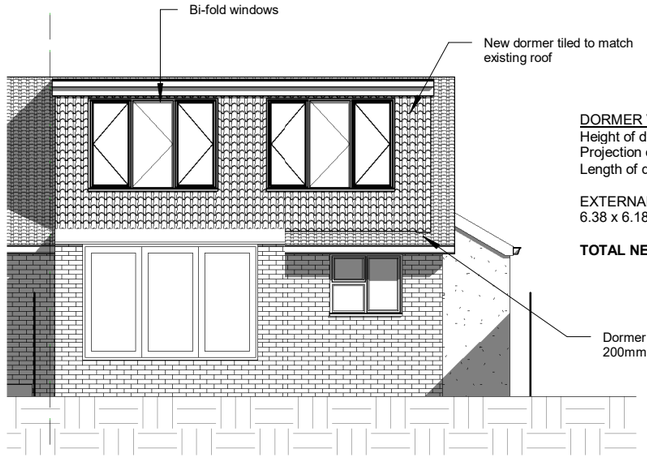

DORMER VOLUME CALCULATION
Height of dormer = 2.5m
Projection of dormer = 5.1m
Length of dormer = 6.18m

EXTERNAL VOLUME OF DORMER = 2.5 x 5.1 / 2 = 6.38m³
6.38 x 6.18 = **39.43m³**

TOTAL NEW ROOF VOLUME 39.43m³

3 ELEVATION FACING NORTH

1 : 100

KRONA DESIGN
ARCHITECTURAL DESIGN & DRAFTING
4 Union Place | Worthing | BN11 1LG
info@kronadesign.co.uk | kronadesign.co.uk
Tel: 01903 256150 Mob: 07827 994111

PROJECT

Loft Conversion

ADDRESS

40 Test Road
Sompting
West Sussex

TITLE

Proposed Elevations

CLIENT

Mr & Mrs Wiley

DRAWN	STATUS	DATE
JLB	Design	19/07/23

SCALE (@ A3)	PROJECT NUMBER
1 : 100	KD.1478

DRAWING NUMBER	REV
A.201	A

© KRONA DESIGN