
Ordnance Survey ®
Ukmapcentre.com

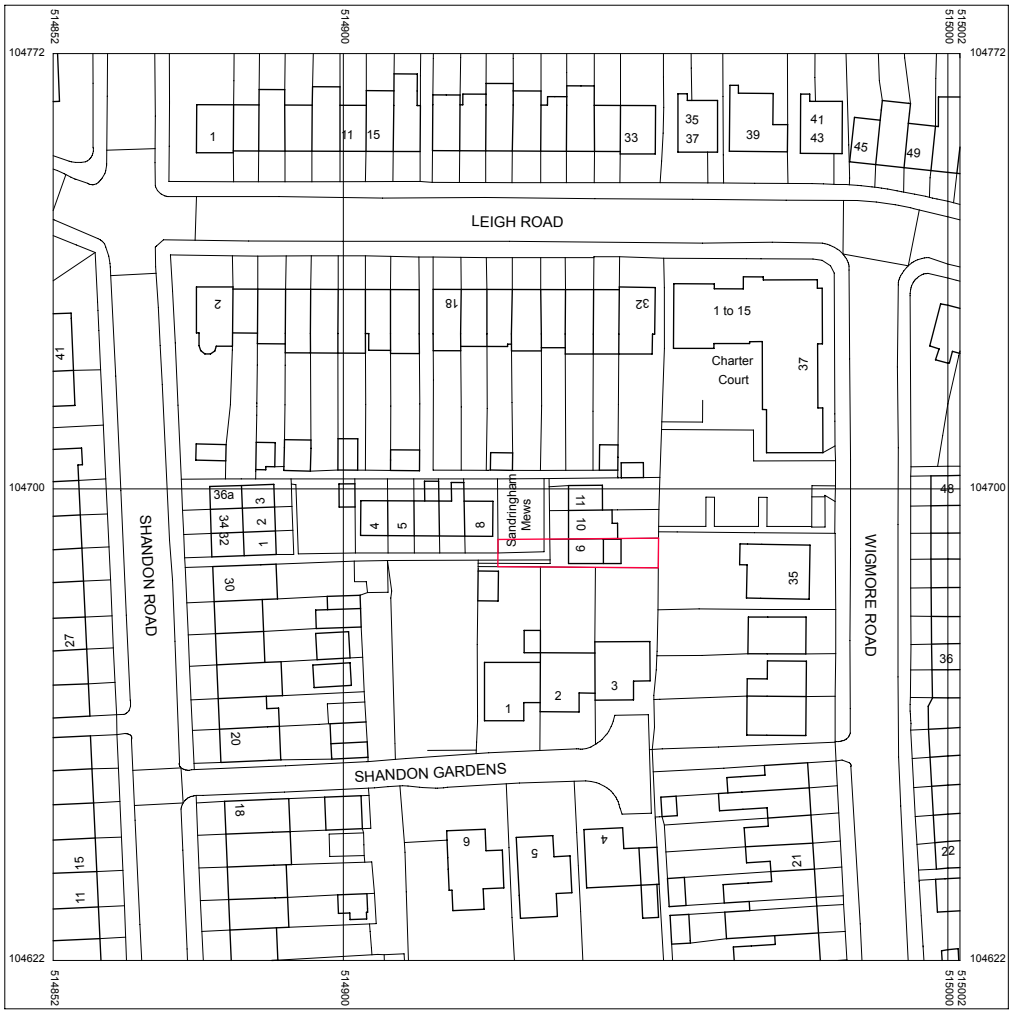

Serial number: 269590
©Crown copyright and database right 2023
Ordnance Survey licence 100048957
Reproduction in whole or in part is prohibited
without the prior permission of Ordnance Survey

Scale Bar 1:1250

0 10 20 30 40 50 60 70 80 90 100 110 120

Location Plan

N

Scale: 1:1250

Scheme: **9 Sandrigham Mews, Shandon Road, Worthing**

Client: Adele Howcutt

Drawn by: RN Scale: 1:1250@A4

Date: 15.08.23 Drawing Number: **PL2303-01**

HADAI
Hove Architectural Design And Interiors
www.hadai.co.uk
07903 500 621 rachel@hadai.co.uk