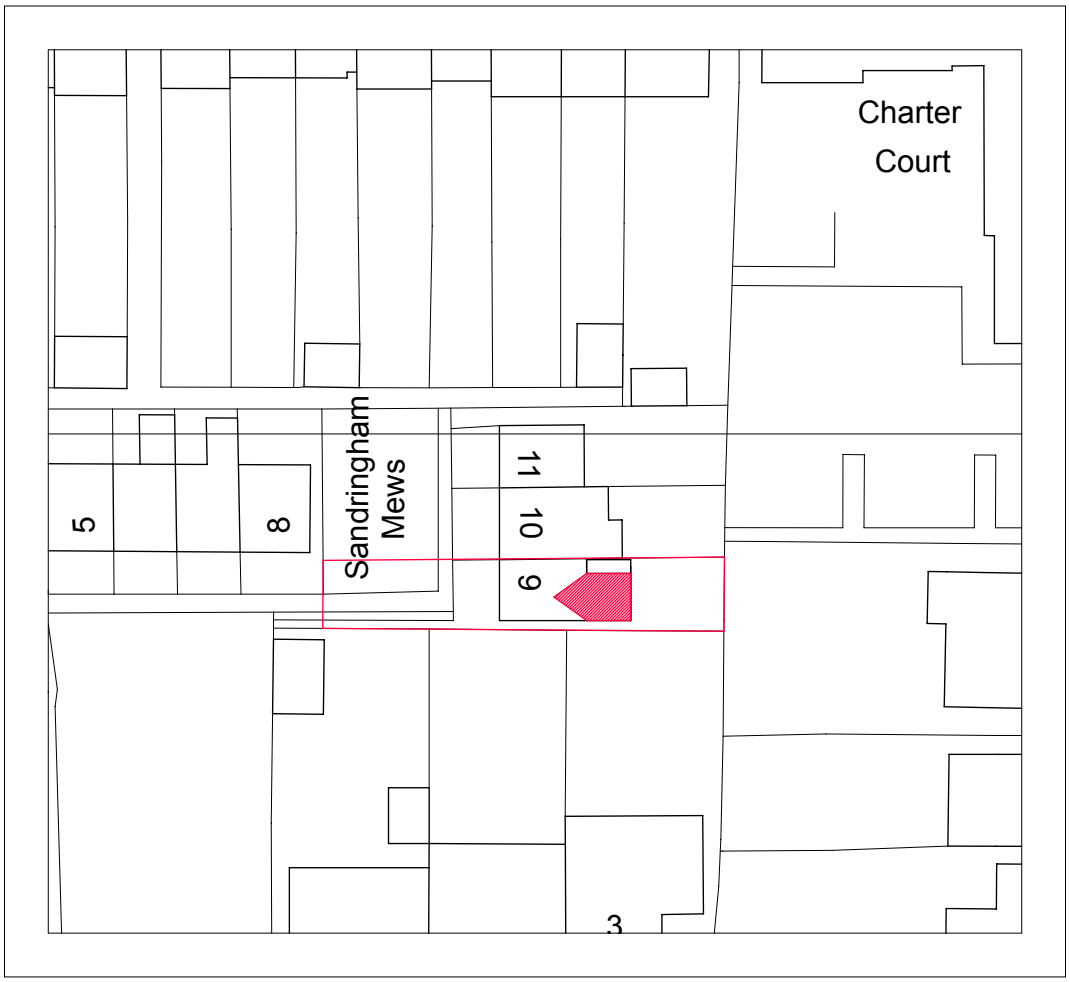


Scale Bar 1:500

0 5 10 15 20 25 30 35 40 45 50

Block Plan

N

Scale: 1:500

Scheme: **9 Sandrigham Mews, Shandon Road, Worthing**

Client: Adele Howcutt

Drawn by: RN Scale: 1:500@A4

Date: 15.08.23 Drawing Number: **PL2303-02**

HADAI
Hove Architectural Design And Interiors
www.hadai.co.uk
07903 500 621 rachel@hadai.co.uk