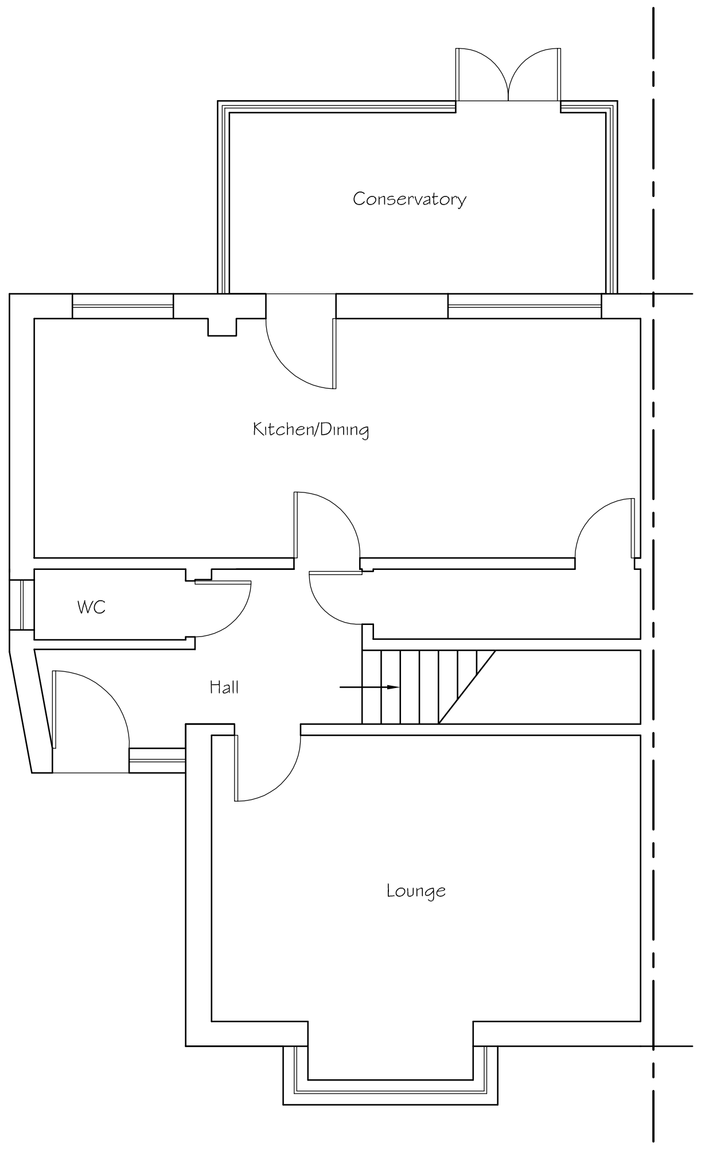

Existing Ground Floor Plan

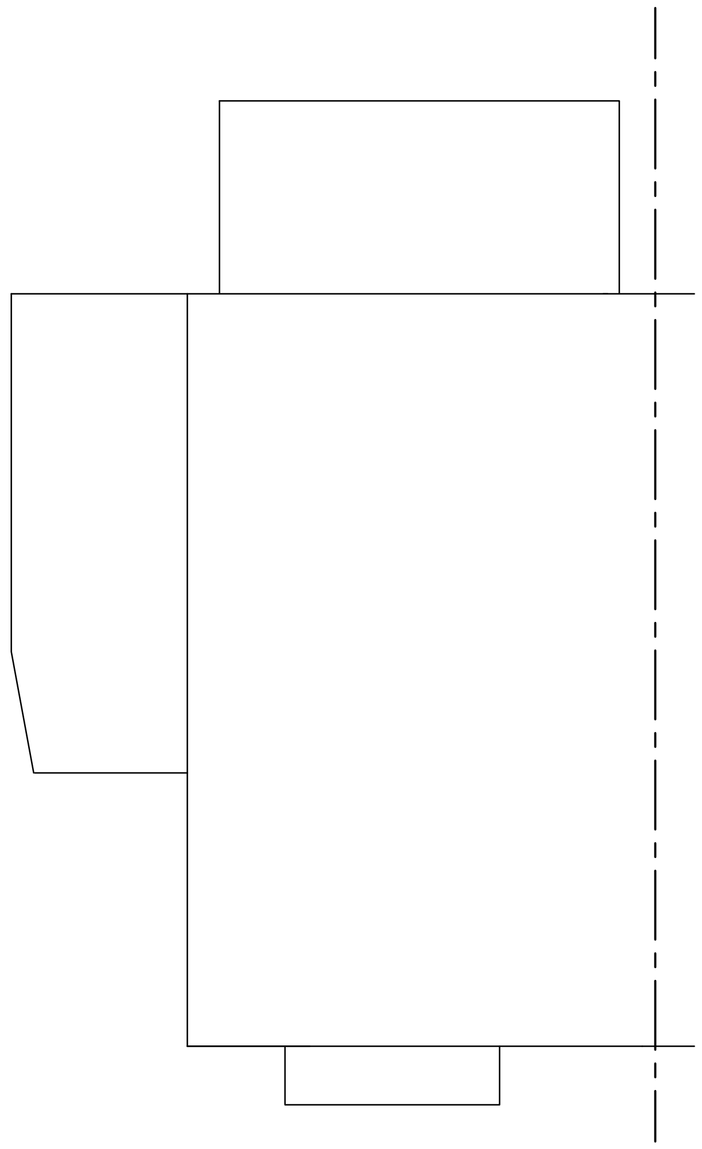

Existing Roof Plan

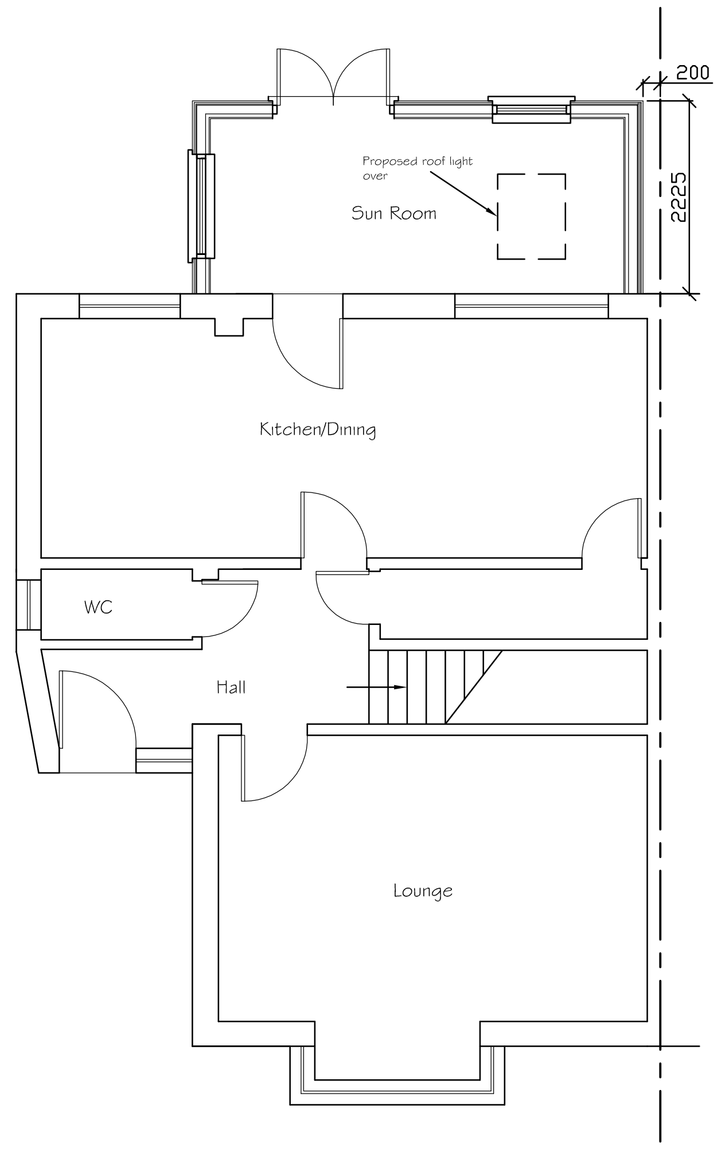

Proposed Ground Floor Plan

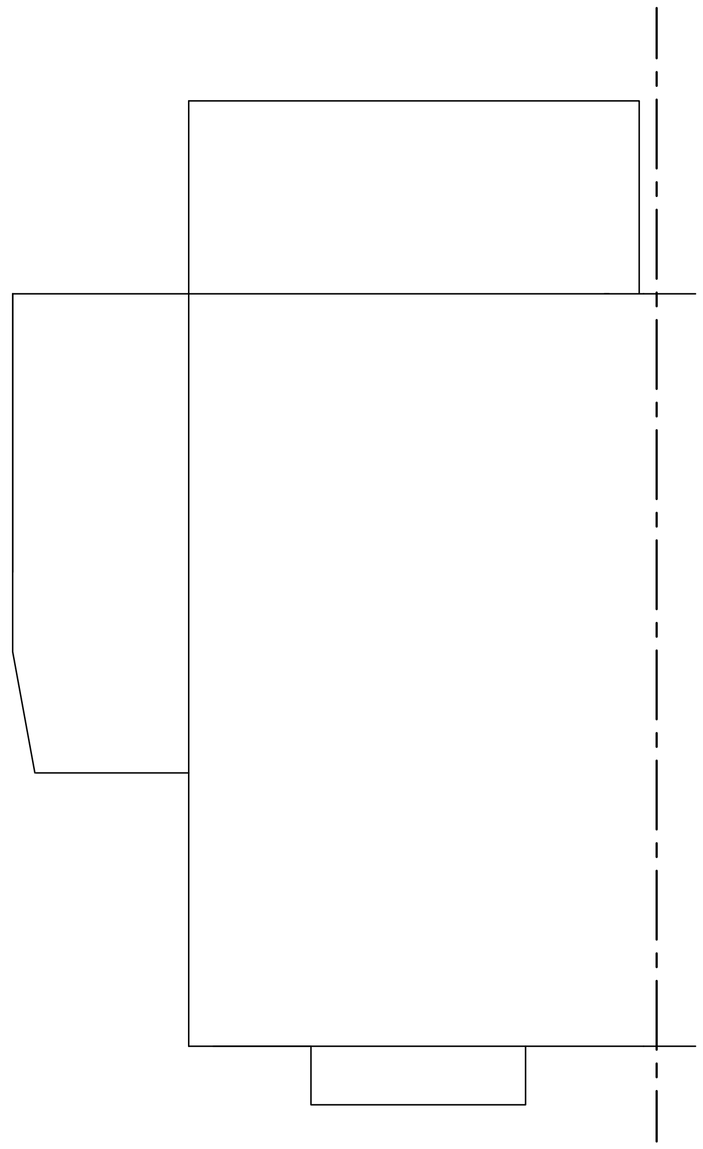

Proposed Roof Plan

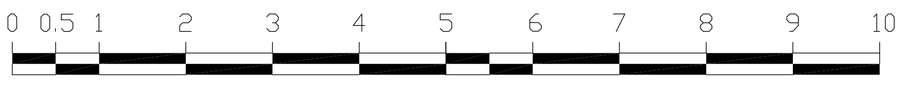

SCALE 1:50

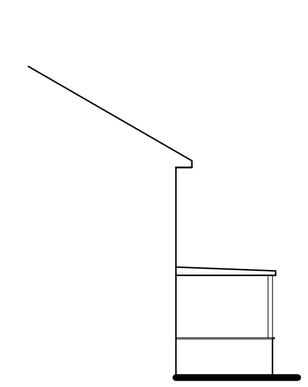

Existing Side (North-West) Elevation

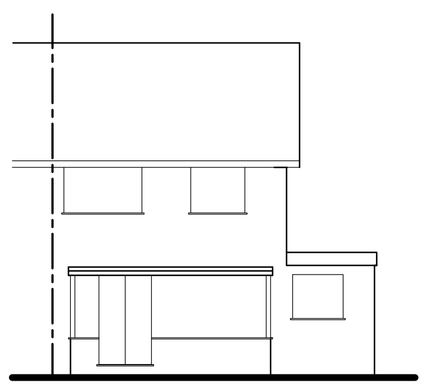

Existing Rear (South-West) Elevation

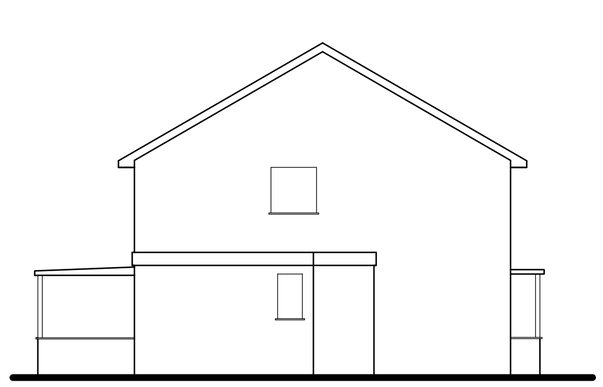

Existing Side (South-East) Elevation

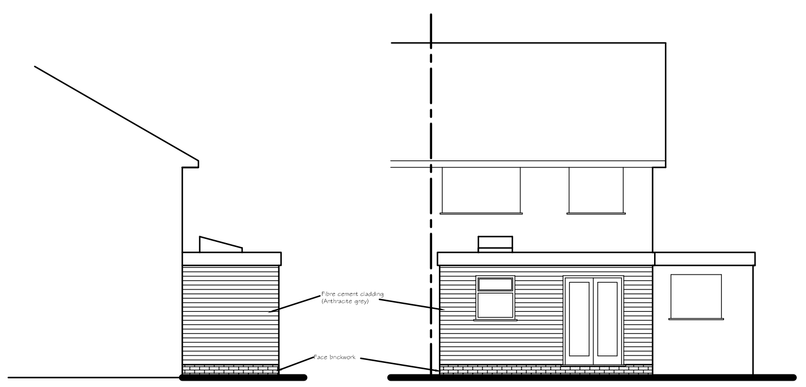

Proposed Side (North-West) Elevation

Proposed Rear (South-West) Elevation

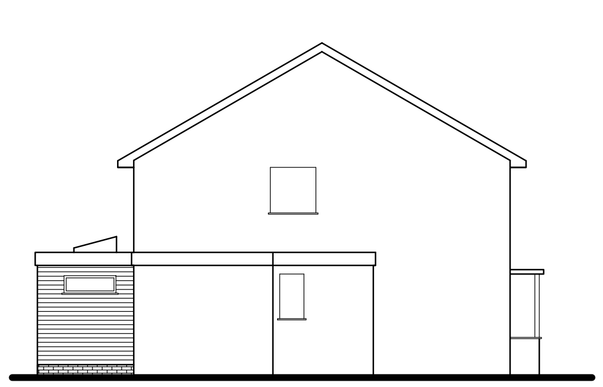

Proposed Side (South-East) Elevation



SCALE 1:100

Tony Rogers
Building Consultants
Address: 40 Dawn Crescent, Upper Beeding
West Sussex, BN44 3WH
Telephone: 01903 815225 Fax: 01903 815225

Rev.	Date:	Revision Description:
A	Dec 2022	Proposed floor plan re-annotated

Client: Mrs L Bannister

Address: 120vermead
Shoreham
West Sussex
BN43 5NS

Project: Proposed ground floor rear extension

Scale: 1:50 1:100
Paper Size A1

Date: December 2022

Drawing No: 22/1523/01

Drawn By: AWR

Revision: A