

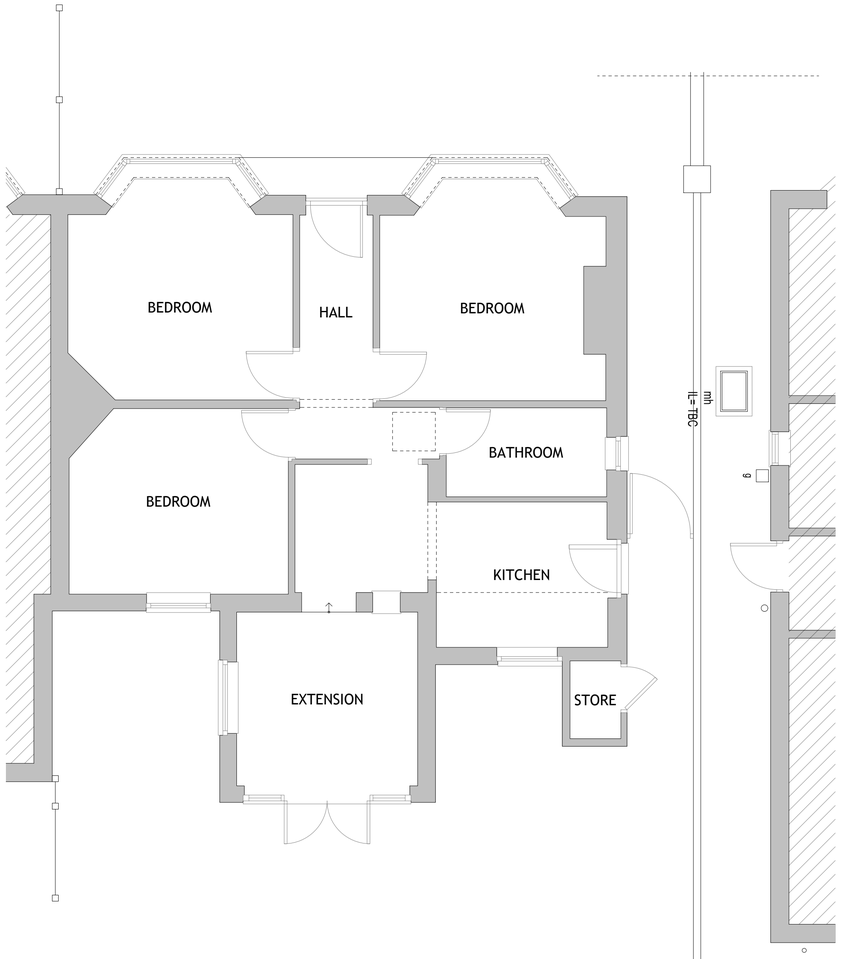


EXISTING GROUND FLOOR PLAN

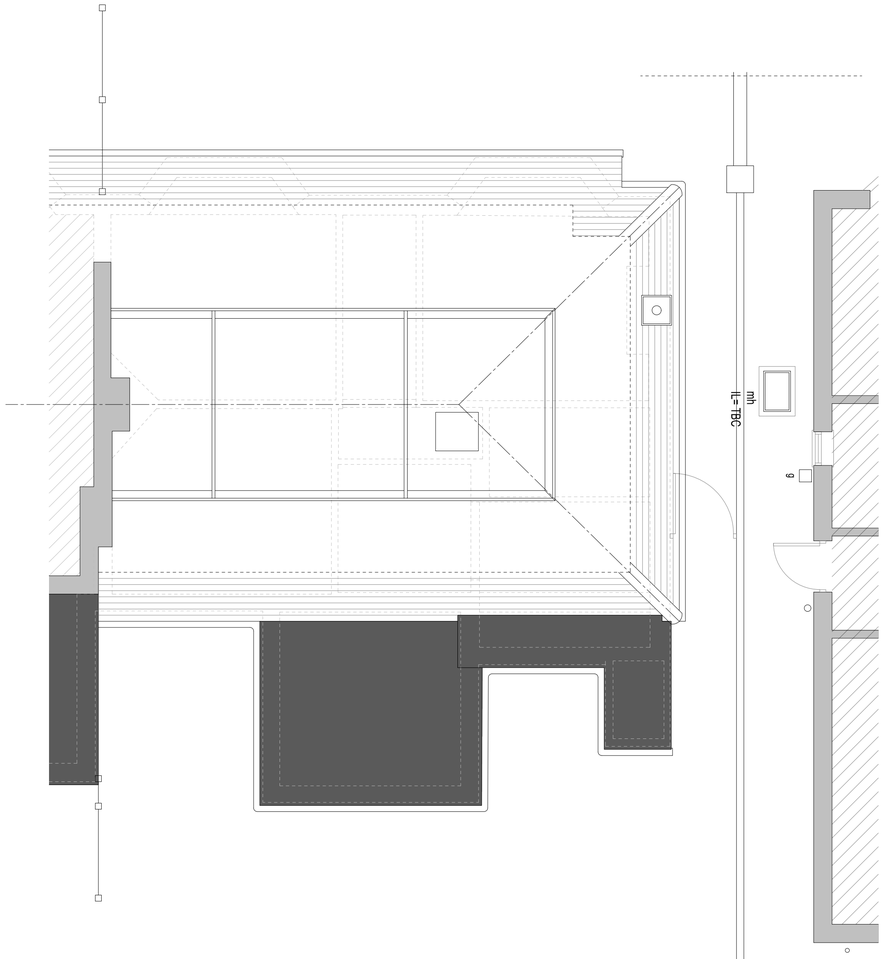

EXISTING LOFT PLAN

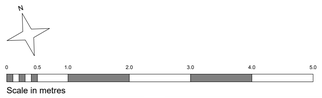

Matt Barber
Architectural Technician

T: 07595429076
Matt.Barber_@outlook.com

Revisions Date

Revisions Date

By : MB

Scale : 1:50 @ A1

Date : JUN 2025

Drawing : Existing Ground & First Floor Plan

Dwg No. : 033/002

Rev : .

Project : 28 Cokeham Road
Sompting
BN15 0AE

Client : Luke Chart