


EXISTING FRONT (S) ELEVATION



EXISTING REAR (N) ELEVATION



EXISTING SIDE (W) ELEVATION

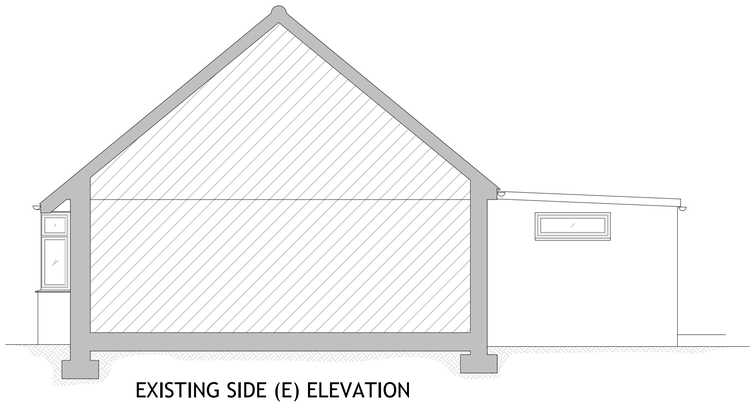

EXISTING SIDE (E) ELEVATION

0 0.5 1.0 2.0 3.0 4.0 5.0

Scale in metres

Matt Barber
Architectural Technician

T: 07595429076
Matt.Barber_@outlook.com

Revisions	Date

Revisions	Date

By : MB

Scale : 1:50 @ A1

Date : JUN 2025

Drawing : Existing Elevations

Dwg No. : 033/003

Rev : .

Project : 28 Cokeham Road
Sompting
BN15 0AE

Client : Luke Chart