

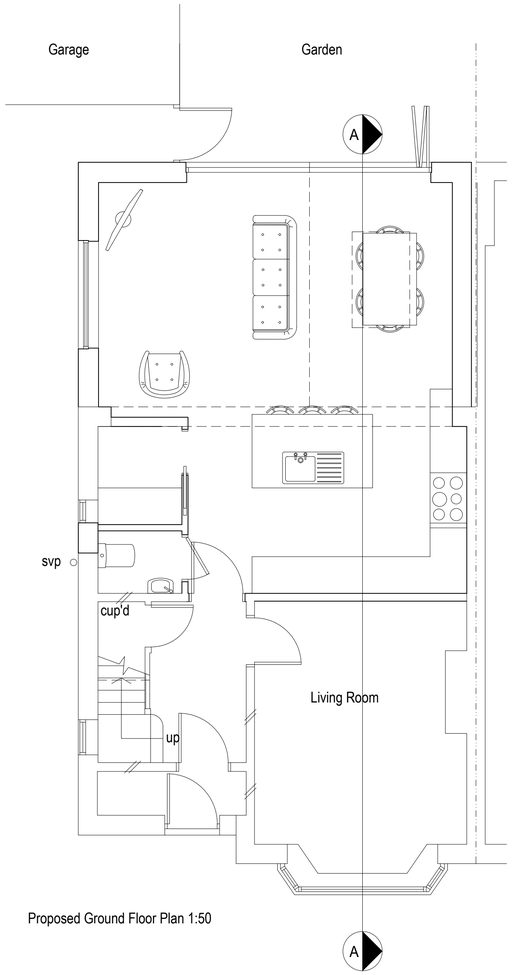



Proposed Ground Floor Plan 1:50

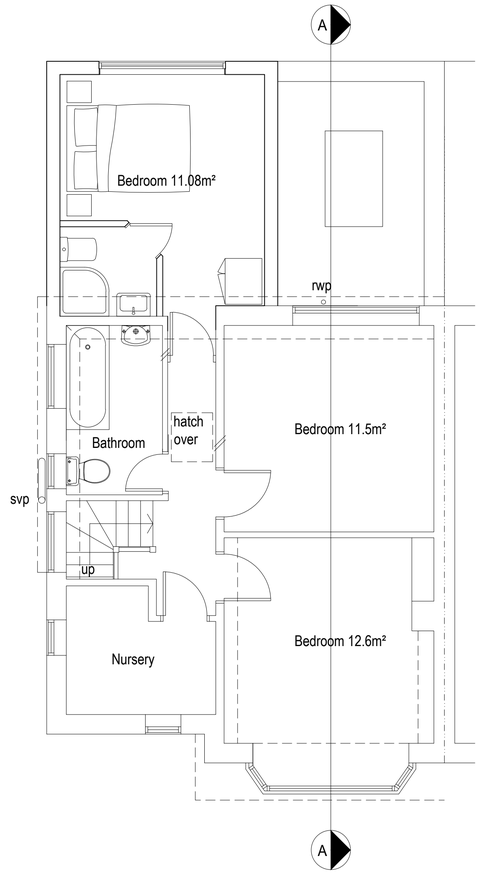


Proposed First Floor Plan 1:50

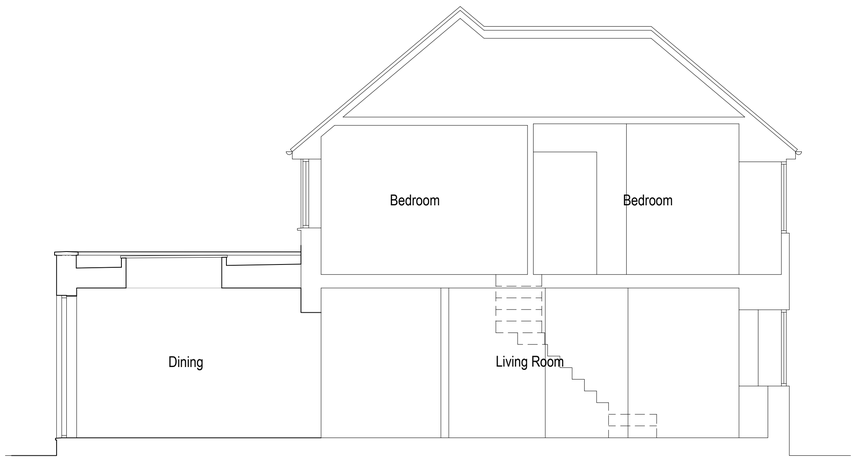

Proposed Section A-A 1:50

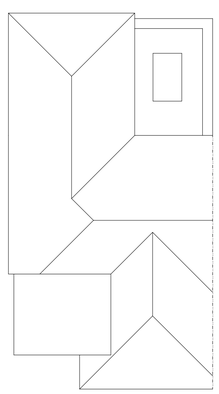


Proposed Roof Plan 1:100

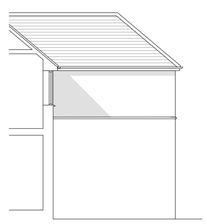

Proposed Side Elevation (N) 1:100



Proposed Rear Elevation (W) 1:100

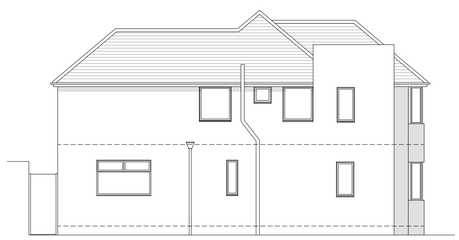

Proposed Side Elevation (S) 1:100



Block plan 1:500

1:500 0 10 20 30 40 50m

1:100 0 1 2 3 4 5 6 7 8 9 10m

1:50 0 1 2 3 4 5 6 7 8 9 10m

Rev A. 21/08/20 - Amendment to ground floor windows.
amendments

bpm Architectural Services Ltd.

client: Kelly Tyler Boddy

project: 11 Upper Kingston Lane
Shoreham-by-Sea
BN43 6TG

project ref: 2356 Drawing No. 02A

drawing title: Proposed plans, elevations and sections

drawn by: TD

date: June 20 scale: 1:50/100@ A1

www.bpmnet.co.uk
info@bpmnet.co.uk

Do not scale off drawing, check all dimensions on site before all work is commenced

All goods materials workmanship to conform with current building regs BSS and COP's