EXISTING

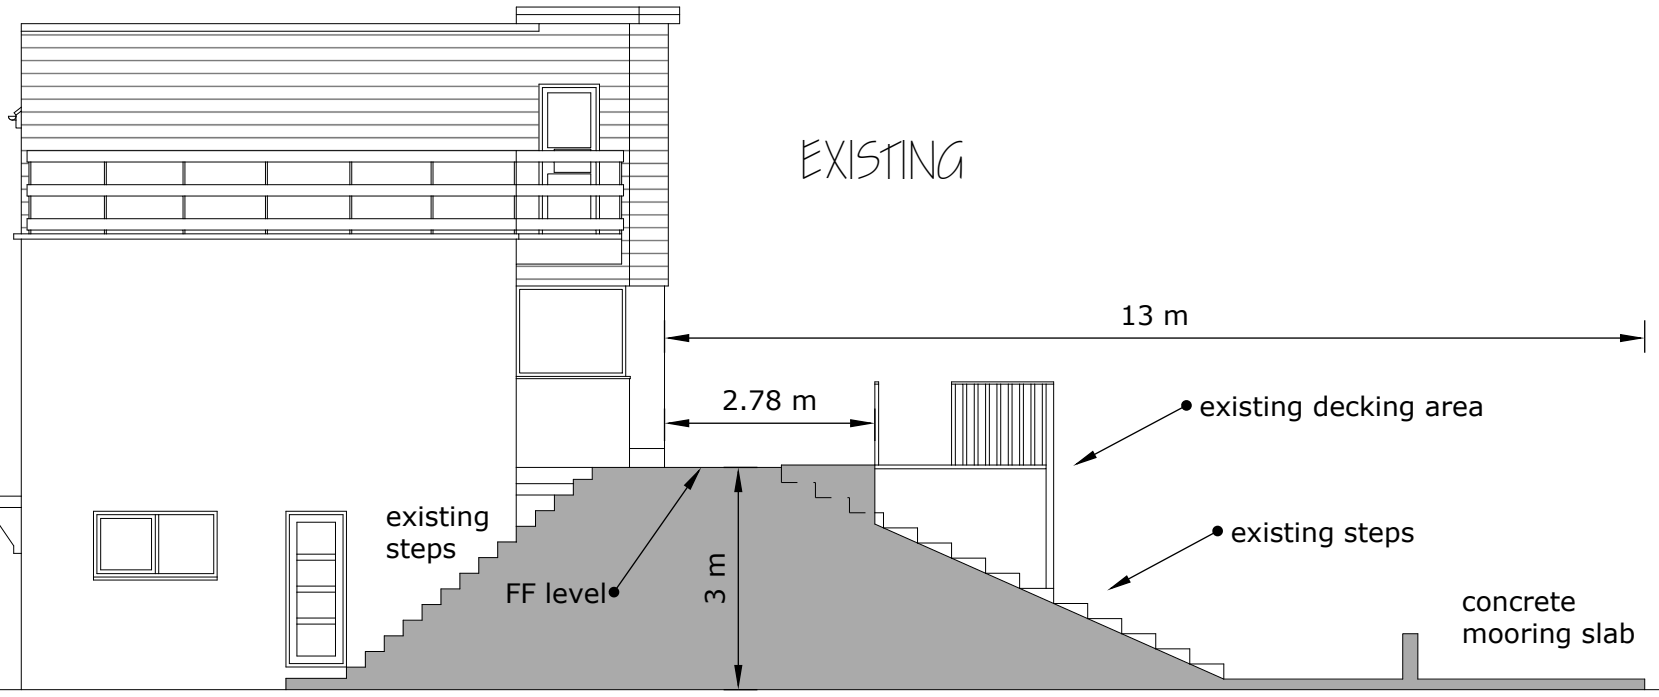

PROPOSED

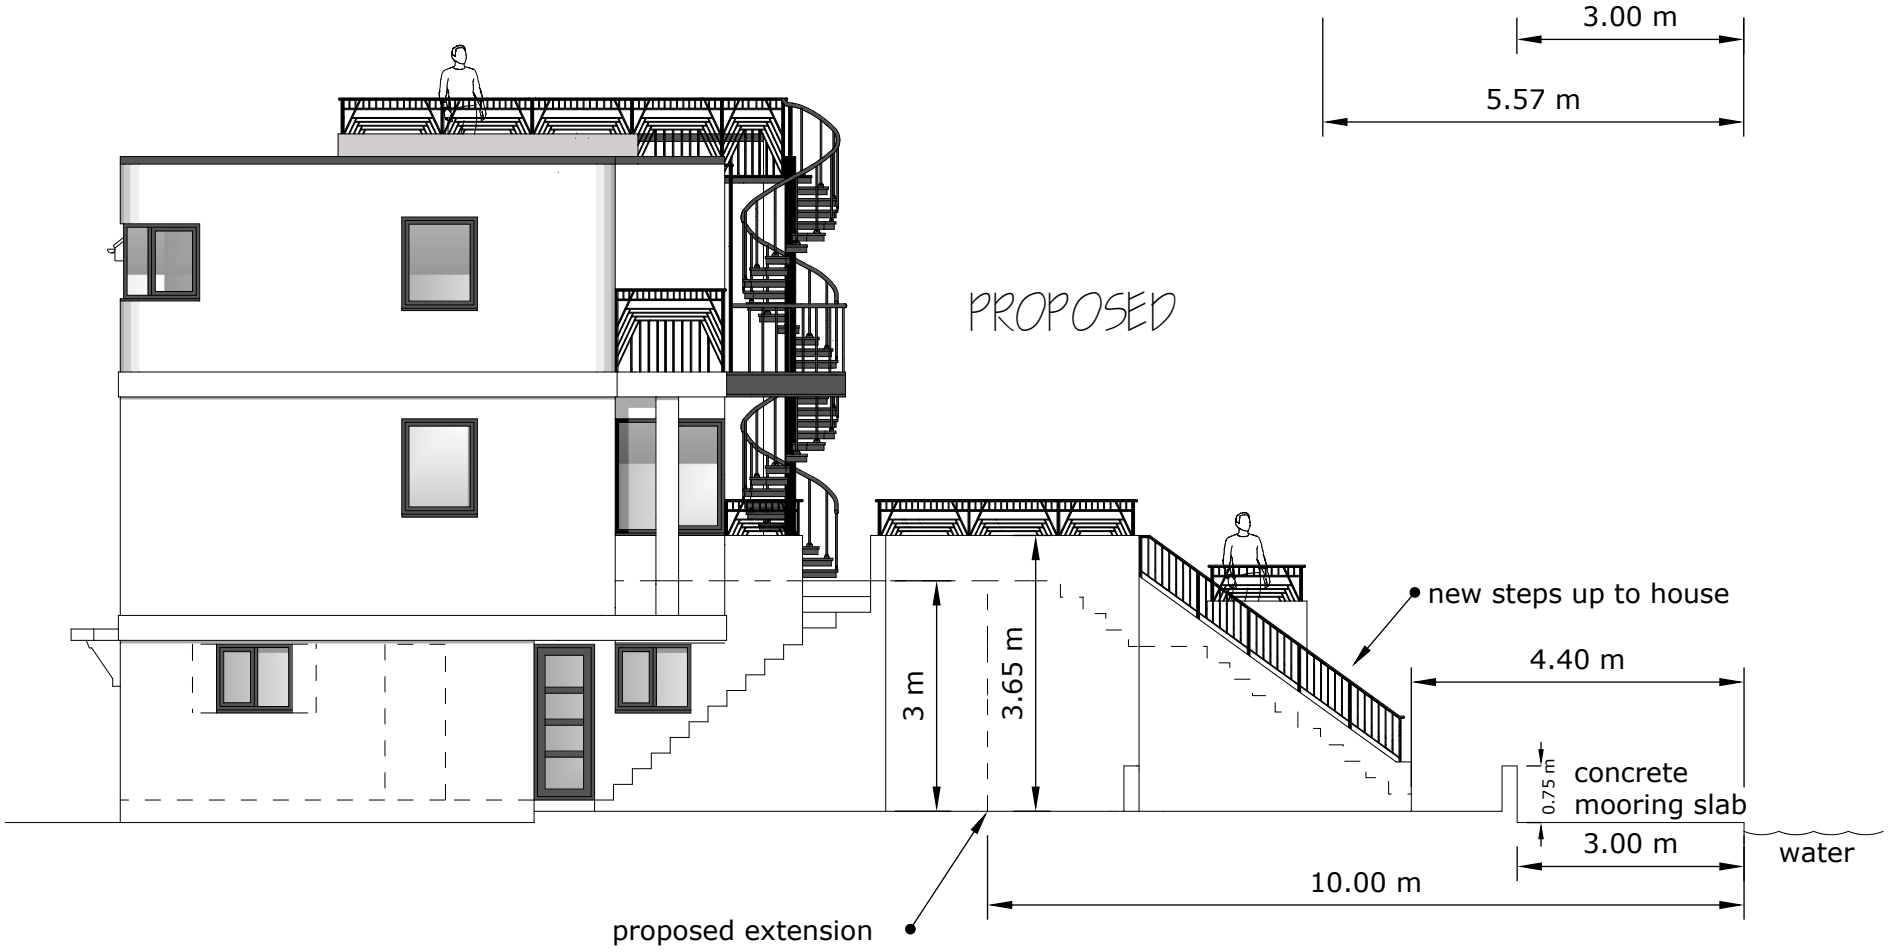

SCALE 1:100 @ A3

N

NEW RETAINING WALLS
ALL RENDERED BLOCKWORK

EXISTING AND PROPOSED GROUND LEVELS

DRWG REF: DS/ EVANSGDN/ 01
DATE: 09/ 01/ 2022

'The Little White House'
204 Brighton Road,
Lancing,
West Sussex,
BN15 8LJ