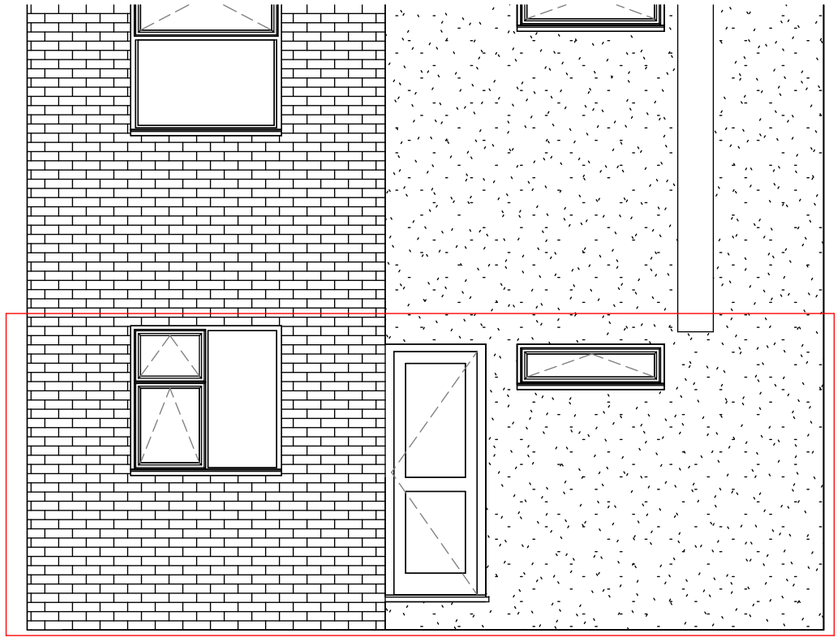

1 North Existing
1 : 50

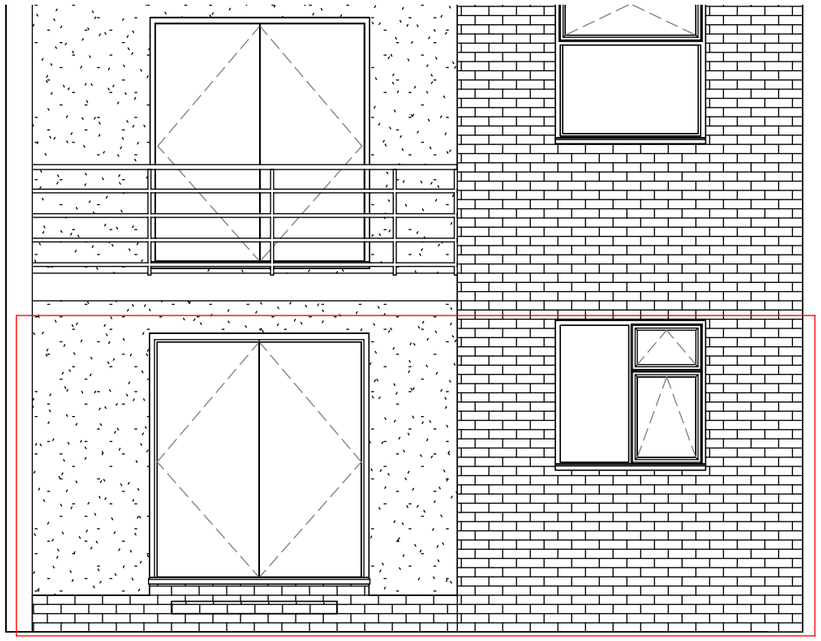

2 South Existing
1 : 50

Product Style Schedule

Product Number	Product Type	Product Width (mm)	Product Height (mm)	Product Colour	Product Material	Window Glazing	Sealed Unit Depth
1	Patio Door	1805	2045	White Smooth	PVCu	TUF Clear Double	4-20-4
2	Residential Door - Richmond One	820	2110	White Smooth	PVCu	TUF Obscure Double - Stippolyte	4-20-4
3	Type A & E	1220	1215	White Smooth	PVCu	STD Obscure Double - Mayflower	4-20-4

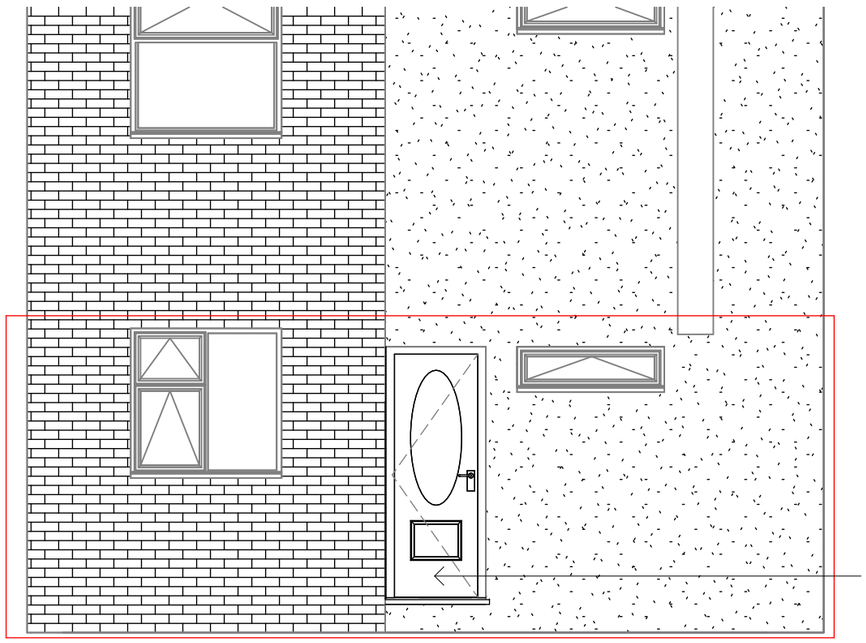



Proposed Door Style (Item 2)

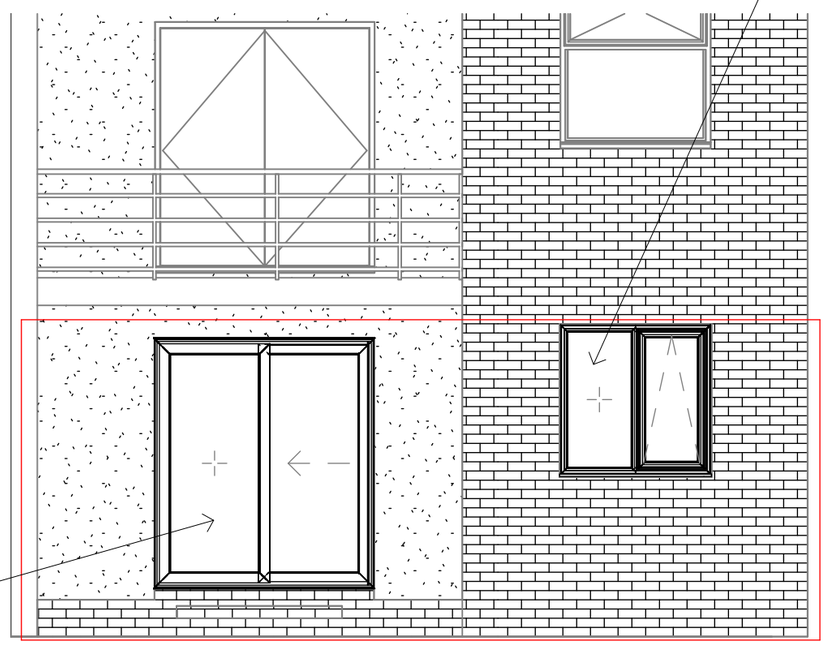

3 North Proposed
1 : 50

Scale 1:100

2m 0m 2m 4m 6m 8m 10m

4 South Proposed
1 : 50

Scale 1:50

1m 0m 1m 2m 3m 4m 5m

Contract No.

FHI 134288

Site Address -

17 Fairlawn Drive,
Worthing,
West Sussex,
BN14 8AX

Drawing No.

1 of 5

Elevations

All Dimensions in mm

Scale: 1 : 50 **@A3**

Signed Off on - 20/10/2025

Review on - 23/10/2025

First Home Improvements
Station Road Industrial
Estate Lenwade Norfolk
NR9 5LY

© Drawings, associated documentation and intellectual property is protected under copyright law.
All documentation by First Home Improvements prohibits unauthorised actions such as (but not limited to) the re-issuing and re-production thereof without prior consent.