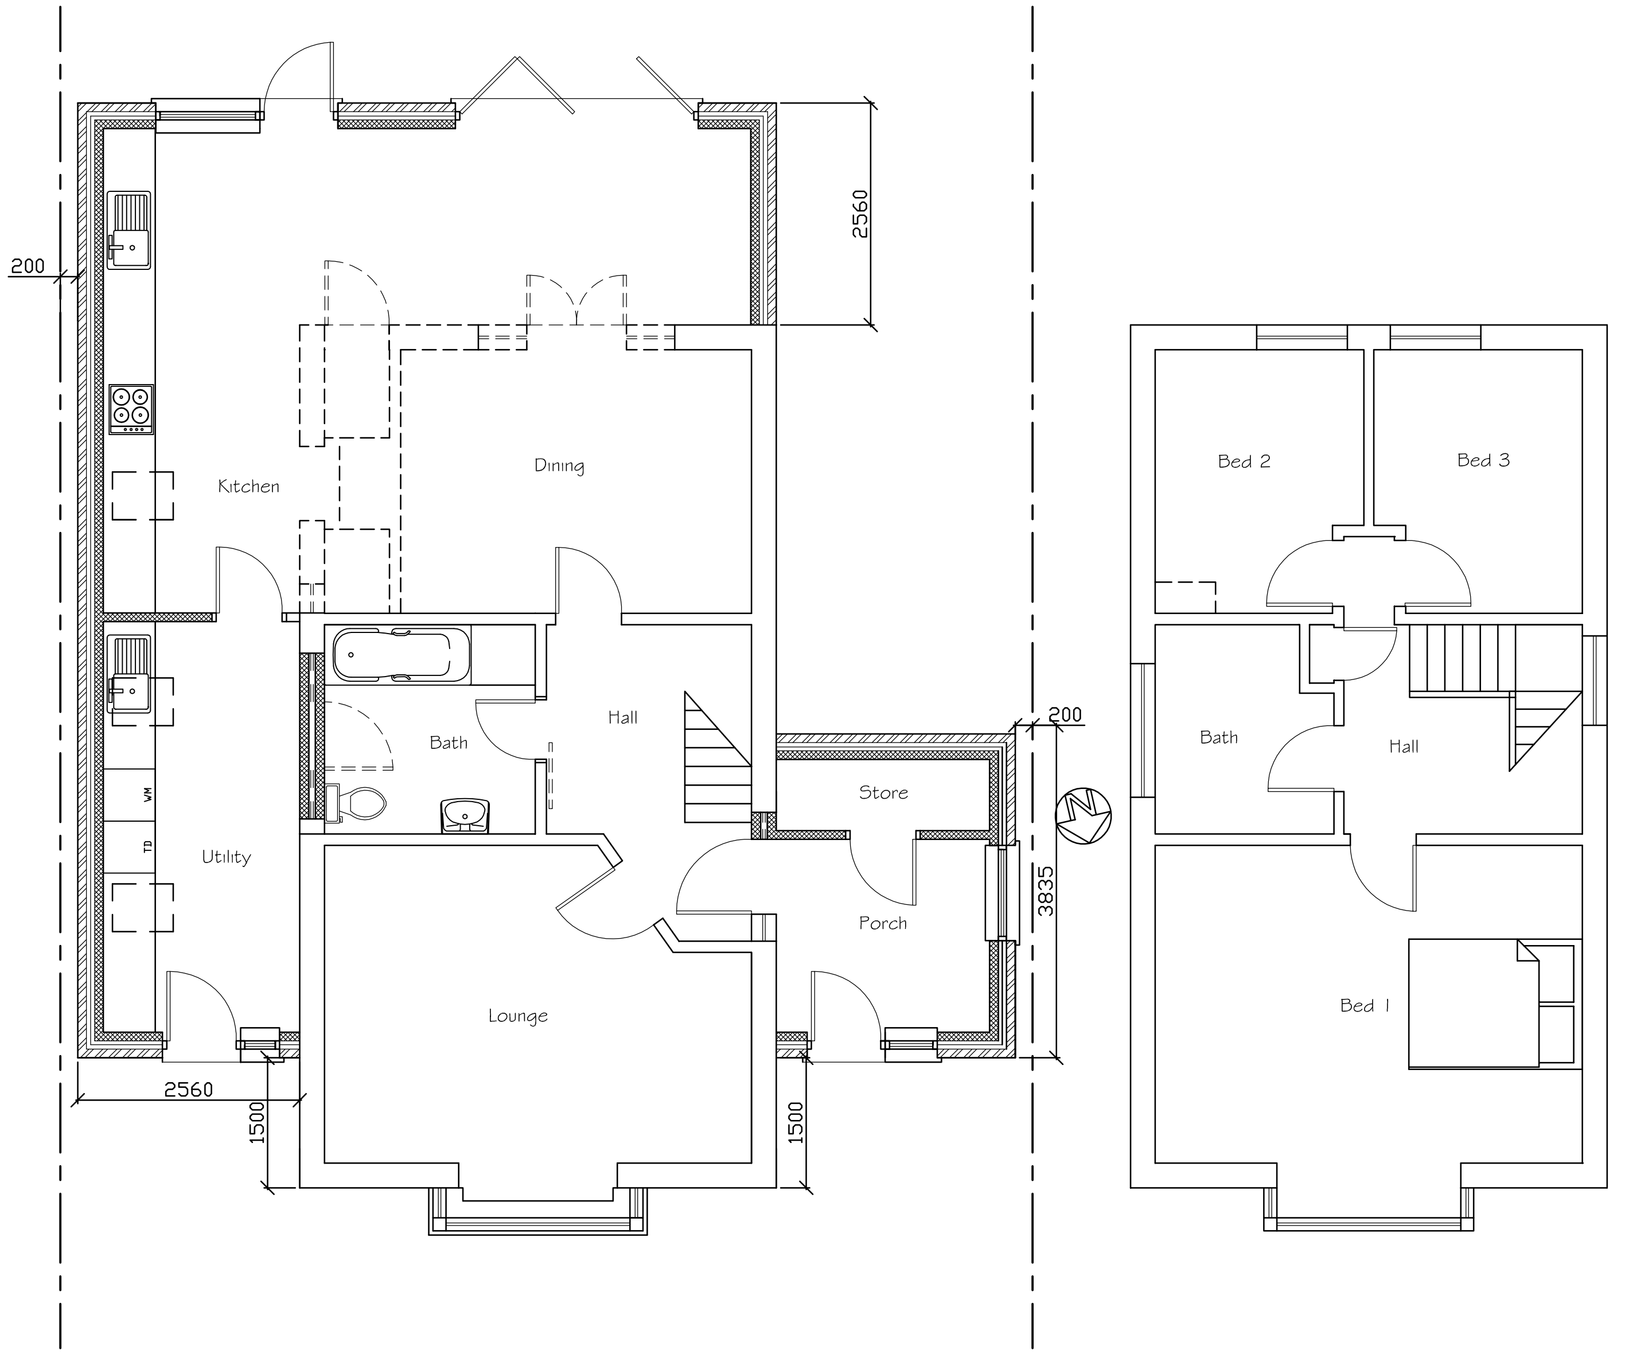

Proposed Ground Floor Plan

Proposed First Floor Plan

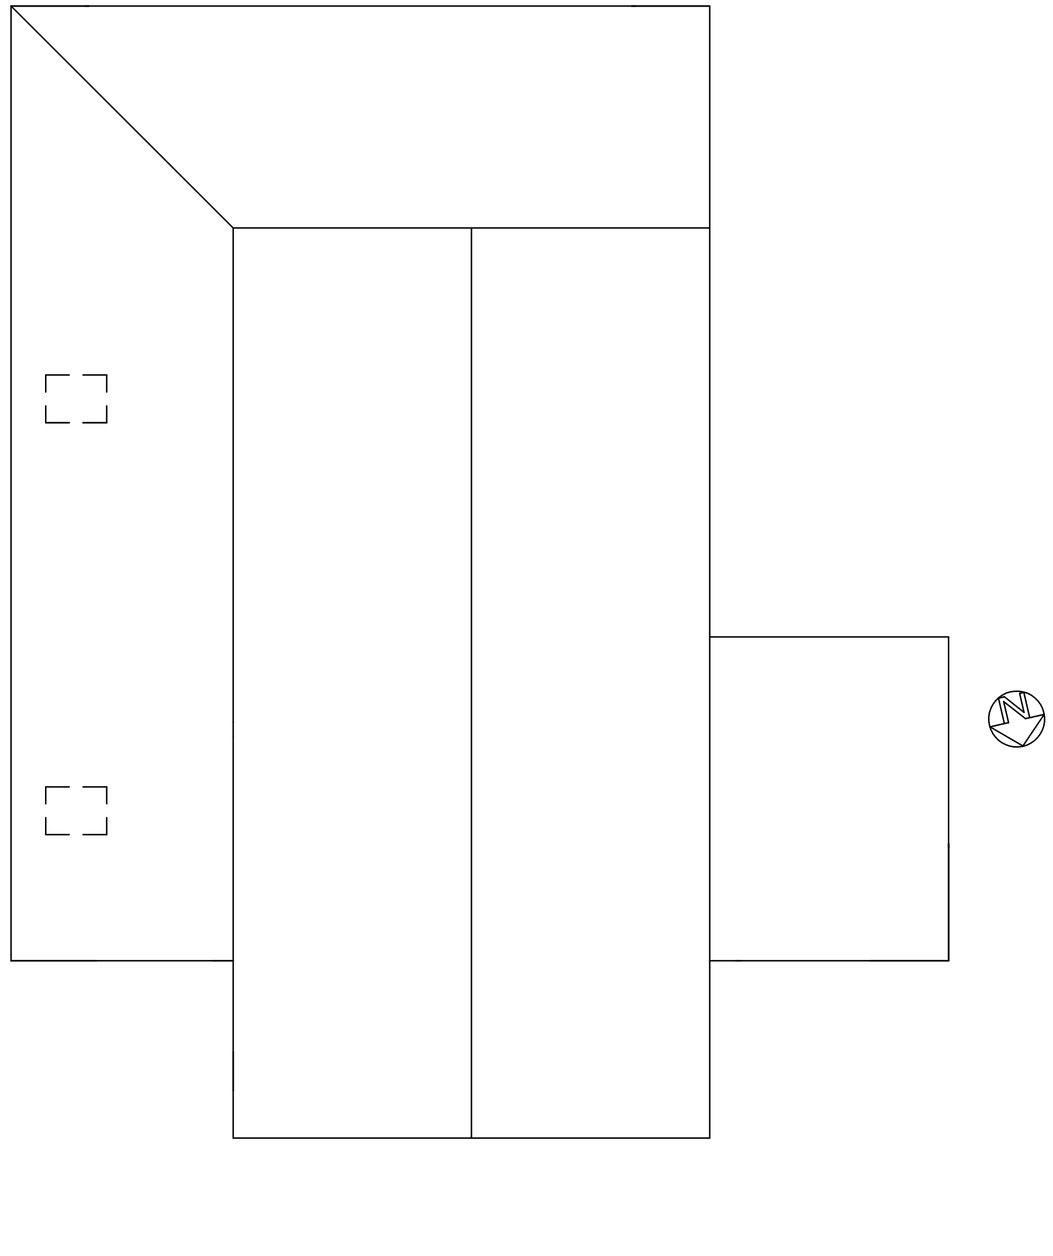

Proposed Roof Plan

0 0.5 1 2 3 4 5 6 7 8 9 10

SCALE 1:50

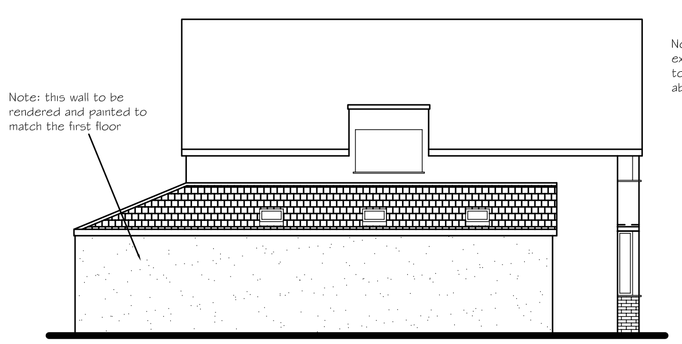

Proposed Side (East) Elevation



Proposed Rear (South) Elevation

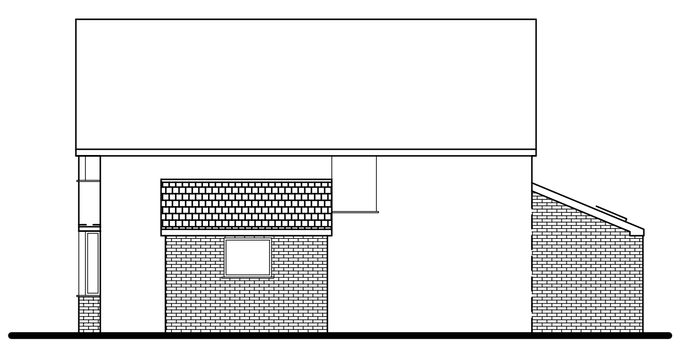

Proposed Side (West) Elevation



Proposed Front (North) Elevation

0 0.5 1 2 3 4 5 6 7 8 9 10

SCALE 1:100

Tony Rogers
Building Consultants
Address: 40 Dawn Crescent, Upper Beeding
West Sussex, BN44 3WH
Telephone: 01903 815225 Fax: 01903 815225

Rev.	Date:	Revision Description:
A	Jan 2017	Wall to East elevation to be rendered
B	Jan 2017	Wall to North elevation to be rendered

Client: Mrs B Goble

Address: 20 Sandown Road
Southwick
West Sussex
BN42 4HB

Project: Proposed single storey side/ rear extensions & land change of use

Scale: 1:50 1:100
Paper Size A1

Date: October 2016

Drawing No: 16/1175/02

Drawn By: AWR

Revision: B