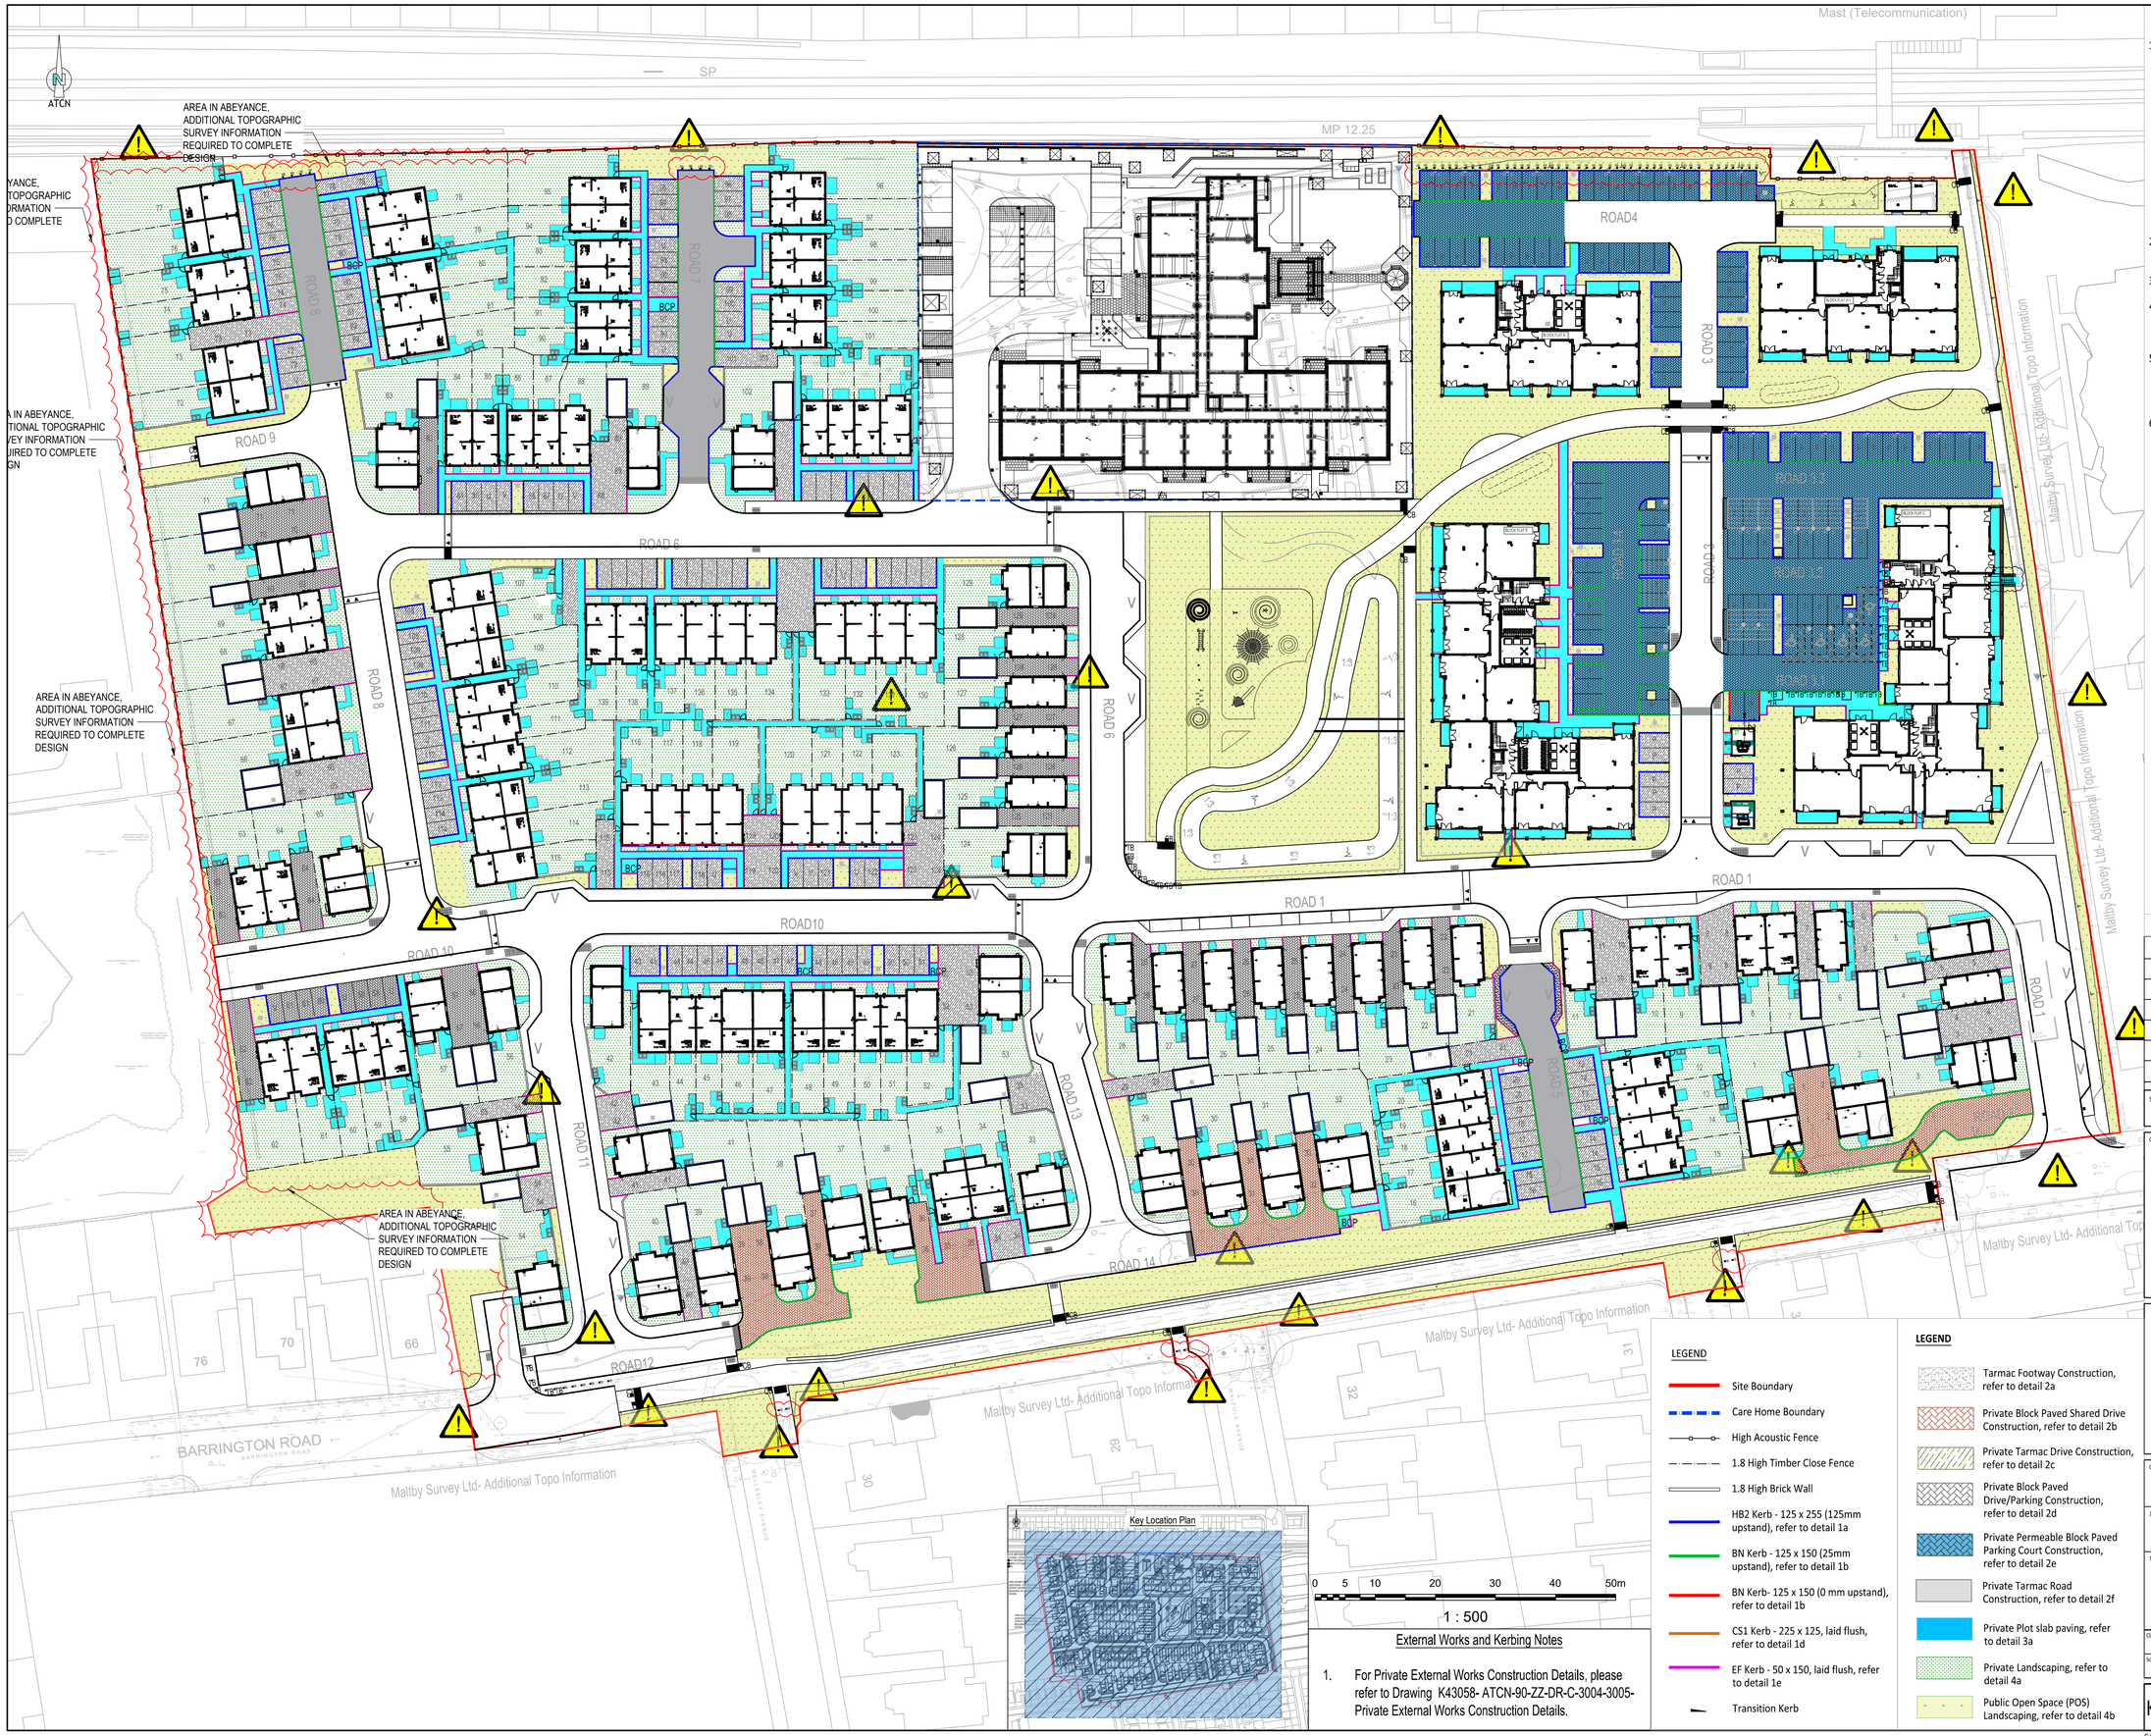


General Notes

1. Where this drawing has been issued in electronic .dwg format it has been done so in good faith. ATCN Consulting LTD do not take any responsibility for any inaccuracies in the electronic data, which should be checked against the paper (or .pdf) drawing issue. Any apparent discrepancies should be immediately reported to ATCN Consulting LTD. The electronic .dwg file should not be assumed to be to scale and should not be used for 'overlaying', setting out or checking of any third party information. All dimensions should be taken from the paper (or .pdf) version of the drawing. Electronic drawings may contain third party information. ATCN Consulting LTD take no responsibility for this information, which should be checked against the originators paper drawing(s).
2. All dimensions to be checked on site prior to construction/fabrication.
3. Do not scale from this drawing.
4. Any discrepancies between drawings of different scales, and between drawings and specification where appropriate to be notified to ATCN Consulting LTD for decision.
5. Copyright reserved. This drawing may only be used for The Client and location specified in the title block. It may not be copied or disclosed to any third party without the prior written consent of ATCN Consulting LTD.
6. This drawing should only be used for construction if the drawing status is "Construction". ATCN Consulting LTD take no responsibility for construction works undertaken to drawings which are not marked with this status.

Health & Safety Note

The details on this drawing have been prepared on the assumption that a competent contractor will be carrying out the works. If the contractor(s) considers that there is insufficient Health and Safety information on this drawing, this should immediately be brought to the attention of the designer.

HAZARD IDENTIFICATION BOX

This table is provided to assist the Principal Contractor to fulfil their obligations under the CDM Regulations 2015

Hazard Ref	Hazard Type (Construction/Maintenance/ Cleaning/Demolition/Adaptation)	Hazard Description	Mitigation Measures/ Residual Risk
2	ALL	Working adjacent to live carriageway	Contractor to install necessary traffic management.
4	ALL	Working with deep excavation	Safety MS, fencing/signing, correct shoring & propping of excavation
5	ALL	Working near by steep banking	Contractors Safety method statement, Fencing, guarding and signage.
6	ALL	Live utilities including GAS/ELEC/WATER	Contractors Safety Method Statement, Scan / Locate and mark all services prior to commencing work. Hand dig to locate services
Site Wide	ALL	Potential ground gases and elevated arsenic	Contractor to provide relevant PPE to workers, and hotspots marked out onsite.

LEGEND

- Site Boundary
- Care Home Boundary
- High Acoustic Fence
- 1.8 High Timber Close Fence
- 1.8 High Brick Wall
- HB2 Kerb - 125 x 255 (125mm upstand), refer to detail 1a
- BN Kerb - 125 x 150 (25mm upstand), refer to detail 1b
- BN Kerb- 125 x 150 (0 mm upstand), refer to detail 1b
- CS1 Kerb - 225 x 125, laid flush, refer to detail 1d
- EF Kerb - 50 x 150, laid flush, refer to detail 1e
- Transition Kerb

LEGEND

- Tarmac Footway Construction, refer to detail 2a
- Private Block Paved Shared Drive Construction, refer to detail 2b
- Private Tarmac Drive Construction, refer to detail 2c
- Private Block Paved Drive/Parking Construction, refer to detail 2d
- Private Permeable Block Paved Parking Court Construction, refer to detail 2e
- Private Tarmac Road Construction, refer to detail 2f
- Private Plot slab paving, refer to detail 3a
- Private Landscaping, refer to detail 4a
- Public Open Space (POS) Landscaping, refer to detail 4b

External Works and Kerbing Notes

1. For Private External Works Construction Details, please refer to Drawing K43058- ATCN-90-ZZ-DR-C-3004-3005- Private External Works Construction Details.

Rev.	Date	Description	Drn / Chk'd / App'd
P2	13/11/24	Update Road Bollards As Clouded	KA/KM/AA
P1	28/07/23	Preliminary Issue	KA/KM/AA

Suitability: S3 - Suitable for Review & Comment

Client Logo: Bellway

ATCN CONSULTING
Surbiton | Slough
Web: www.atcnconsulting.com
Tel: 01753 708949

Client: Bellway Homes Limited

Job: Barrington Road, Durrington

Title: Private External Works & Kerbing Plan

Classification: FI_60_20

Scale @ A1: 1:500

Certified ISO 14001:2015 Environmental Management; Certified ISO 9001:2015 Quality Management

Project - Originator - Volume/System - Level/Location - Type - Discipline - Number: K43058-ATCN-90-00-DR-C-7015

Revision: P2

Document/Drawing Number

© Copyright ATCN Consulting Ltd, 2023

ATCN Internal Project Number: K43058

Compiled at 60/120/1:500 - ATCN QA Ref: 020519 Rev E