NOTE: ALL MATERIALS TO BE USED SHOULD BE SIMILAR IN APPEARANCE TO THE EXISTING PROPERTY

M 1:100

0 1 2 3 4 5 6 7 8 9 10 [m]

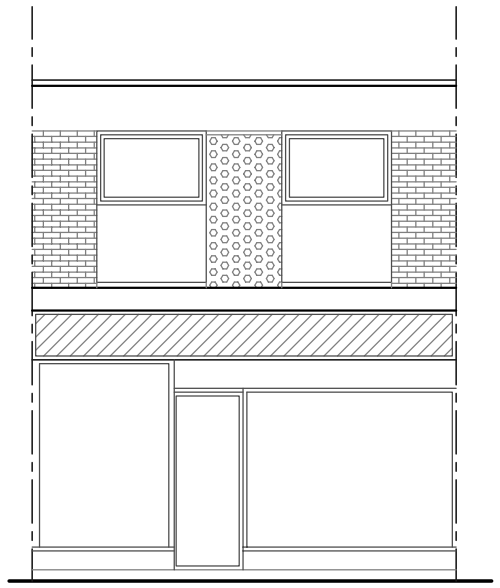

EXISTING FRONT ELEVATION
(SCALE 1:100)



EXISTING REAR ELEVATION
(SCALE 1:100)

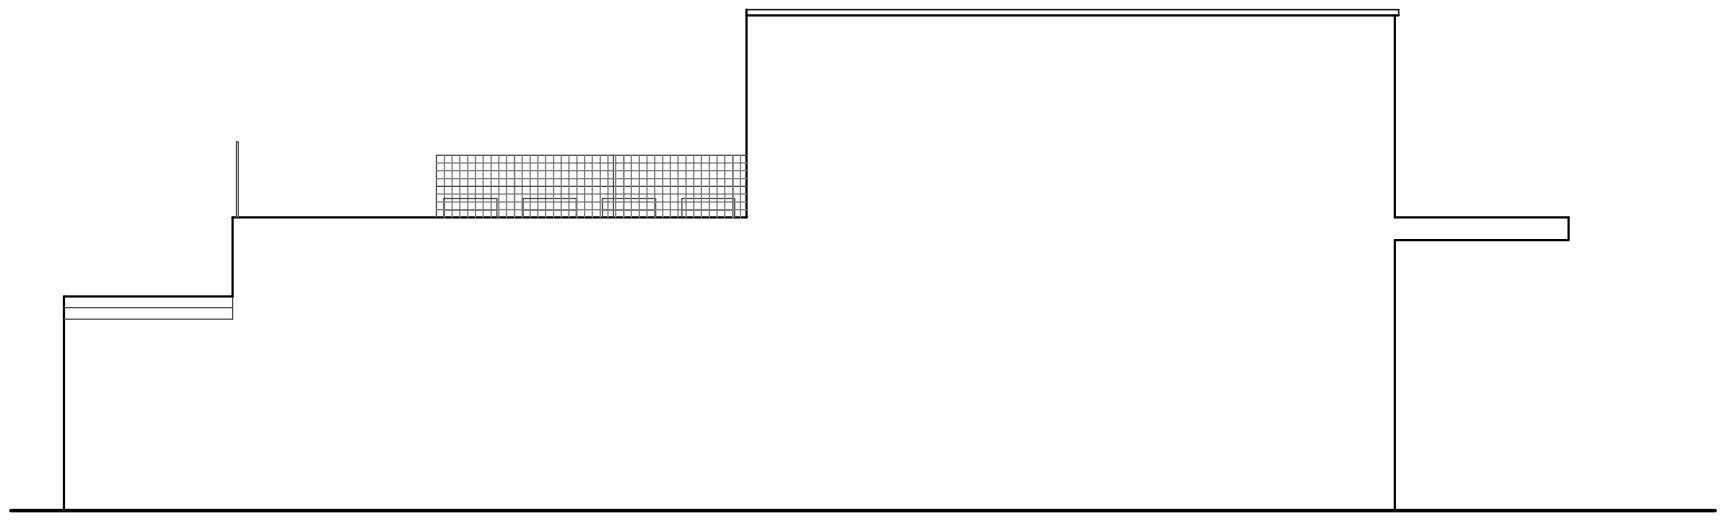

EXISTING SIDE ELEVATION
(SCALE 1:100)

THE AGENT WILL NOT BE RESPONSIBLE FOR THE CONTRACT AFTER HAVING OBTAINED PLANNING PERMISSION AND/ OR BUILDING REGULATION APPROVALS AND THAT THERE CAN BE NO GUARANTEE THAT PLANNING PERMISSION OR BUILDING REGULATION WILL BE OBTAINED. ANY WORKS WHICH ARE STARTED BEFORE APPROVALS WILL BE AT OWNERS RISK, NO RESPONSIBILITY WILL BE TAKEN FOR WORKS WHICH ARE UNFORESEEN AND FOR ANY SUBSEQUENT ALTERATIONS MADE WHICH ARE BEYOND THE CONTROL OF THE AGENT.

GENERAL NOTES

All dimensions to be checked on site.
Contractor to check site thoroughly & report any discrepancies.

This drawing shall not be used for Building Regulations and/or Construction purposes.

PARTYWALL ACT 1996 etc.
It is owner's / client's responsibility to fullfil thier duty under this act. Under the terms and conditions of the above act ***It will be necessary for a Partywall notice to be served on the adjoining neighbouring property.***
No part of new works i.e. Foundations, Walls or Roofs to oversail the boundary.

THIS DRAWING IS THE PROPERTY OF **ICON DESIGN STUDIO LTD.** AND IS NOT TO BE REPRODUCED, DISCLOSED, OR COPIED WITHOUT WRITTEN PERMISSION.

Structural engineer must be consulted before removing/altering any structural walls/members.

	REVISIONS	DATE

ICON DESIGN STUDIO LTD.
22 Trafalgar Street
Gillingham, ME7 4RL.
Ph: 078 0066 0183
icondesignltd@gmail.com

© PLANNING ISSUE

PROJECT	PROPOSED CONVERSION OF THE EXISTING RETAIL SHOP INTO A RESTAURANT AT 14 QUEENS PARADE NORTH ROAD LANCING, BN15 9BA.		
DRAWING	EXISTING ELEVATIONS		
CLIENT	MR MOHAMMAD ASHIQ CHIMA		
DATE	FEBRUARY 2022	**SCALE**	1:100 @ A3
DRG NO.	ICON-114-C2	**REVISIONS**	