


Rev	Date	Amendment	Initial

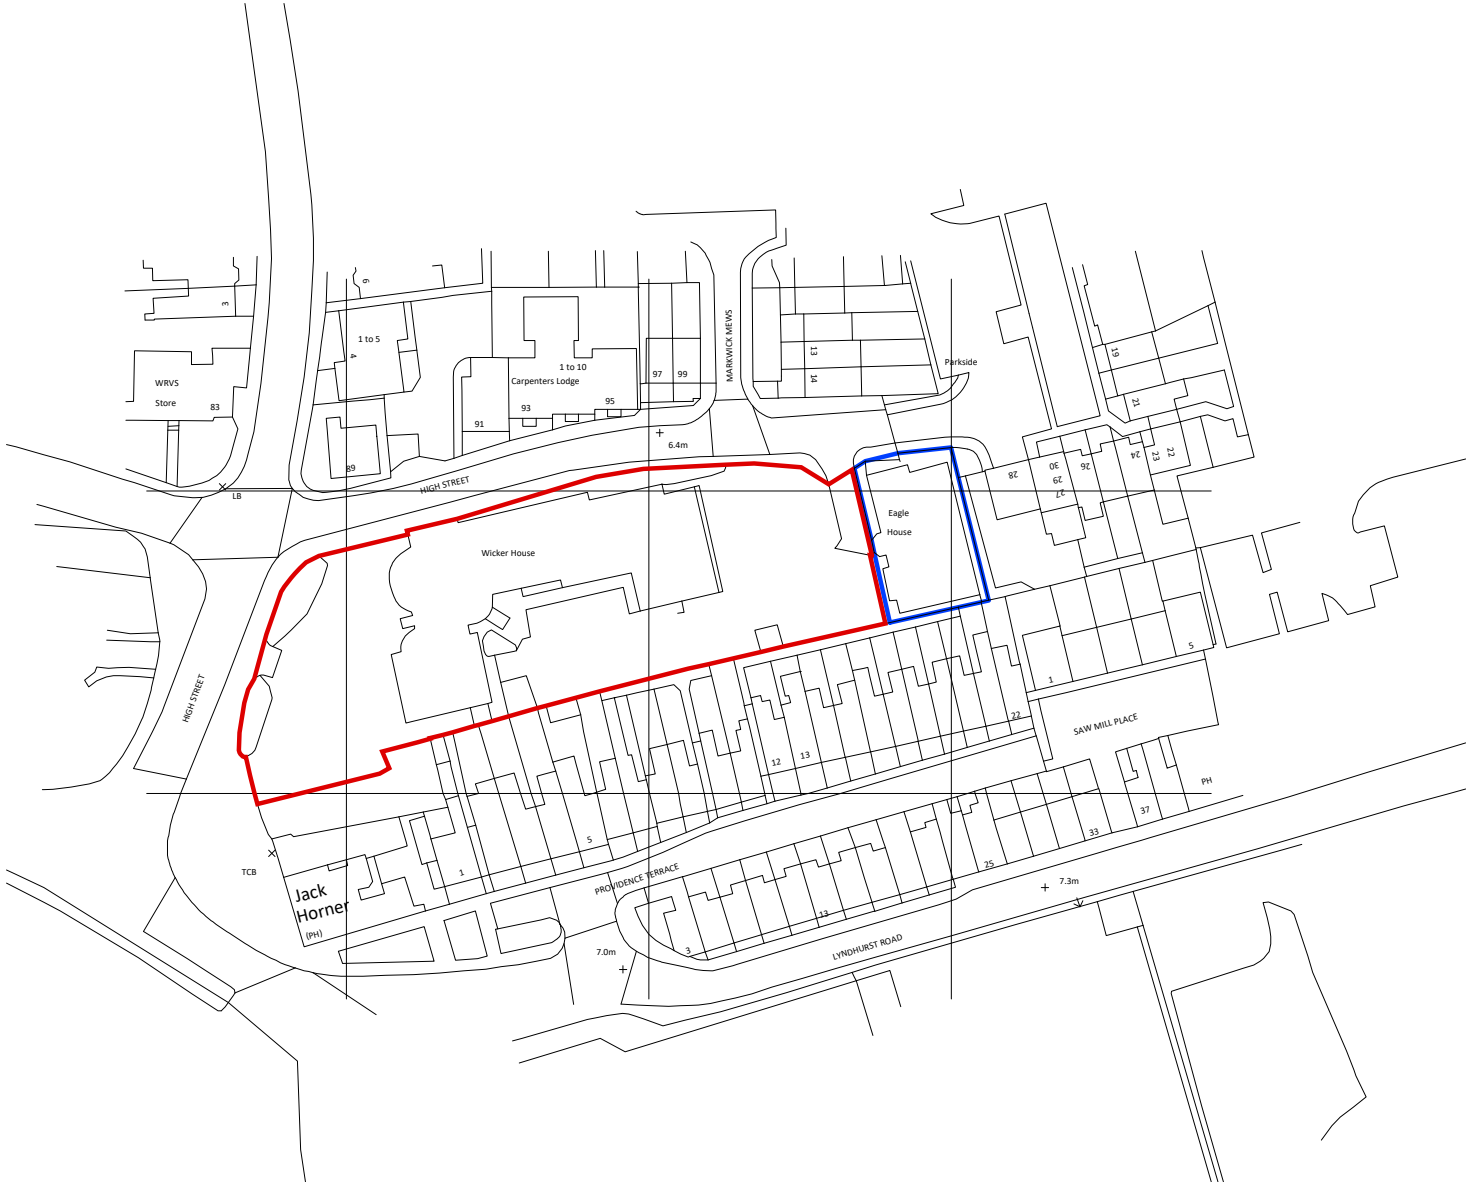

Project:
Wicker House
High Street
Worthing

Drawing:
Site Location Plan

Drawing No - Revision:
2410-W-001-SLP

Drawn By:
GS

Checked By:
GS

First Issue:
August 2024

Scale: 1:1250@A4
0 12.5 25 37.5 50
metres

Cast Ref:
1:1250@A4@001-SLP