



1. This drawing remains copyright of Challinor Hall Ltd and may not be reproduced or copied without consent in writing.
2. Do not scale drawing use figured dimensions only.
3. Any discrepancies between site and drawings to be reported to Challinor Hall Ltd
4. Read in conjunction with all relevant structural and mechanical & electrical engineers drawings.
5. Dimensions critical to proposed building works must be checked on site before building works commences.

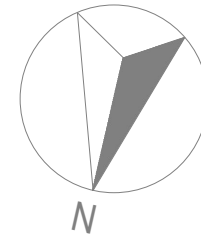

|                                                  |          |                       |      |
|--------------------------------------------------|----------|-----------------------|------|
| A                                                | 30.03.26 | project title amended |      |
| rev.                                             | date     | amendment             |      |
| Client                                           |          |                       |      |
| Village Green UK Ltd                             |          |                       |      |
| Project Address                                  |          |                       |      |
| Wicker House, High Street, Worthing,<br>BN11 1DJ |          |                       |      |
| Project                                          |          |                       |      |
| Proposed rooflights                              |          |                       |      |
| Drawing Title                                    |          |                       |      |
| Proposed block plan                              |          |                       |      |
| Stage                                            |          |                       |      |
| PLANNING                                         |          |                       |      |
| Issue Date                                       |          | Project No.           |      |
| 20.03.2026                                       |          | 2530W                 |      |
| Scale                                            |          | Drawing No.           | Rev. |
| 1:500 on A3 paper                                |          | W010                  | A    |

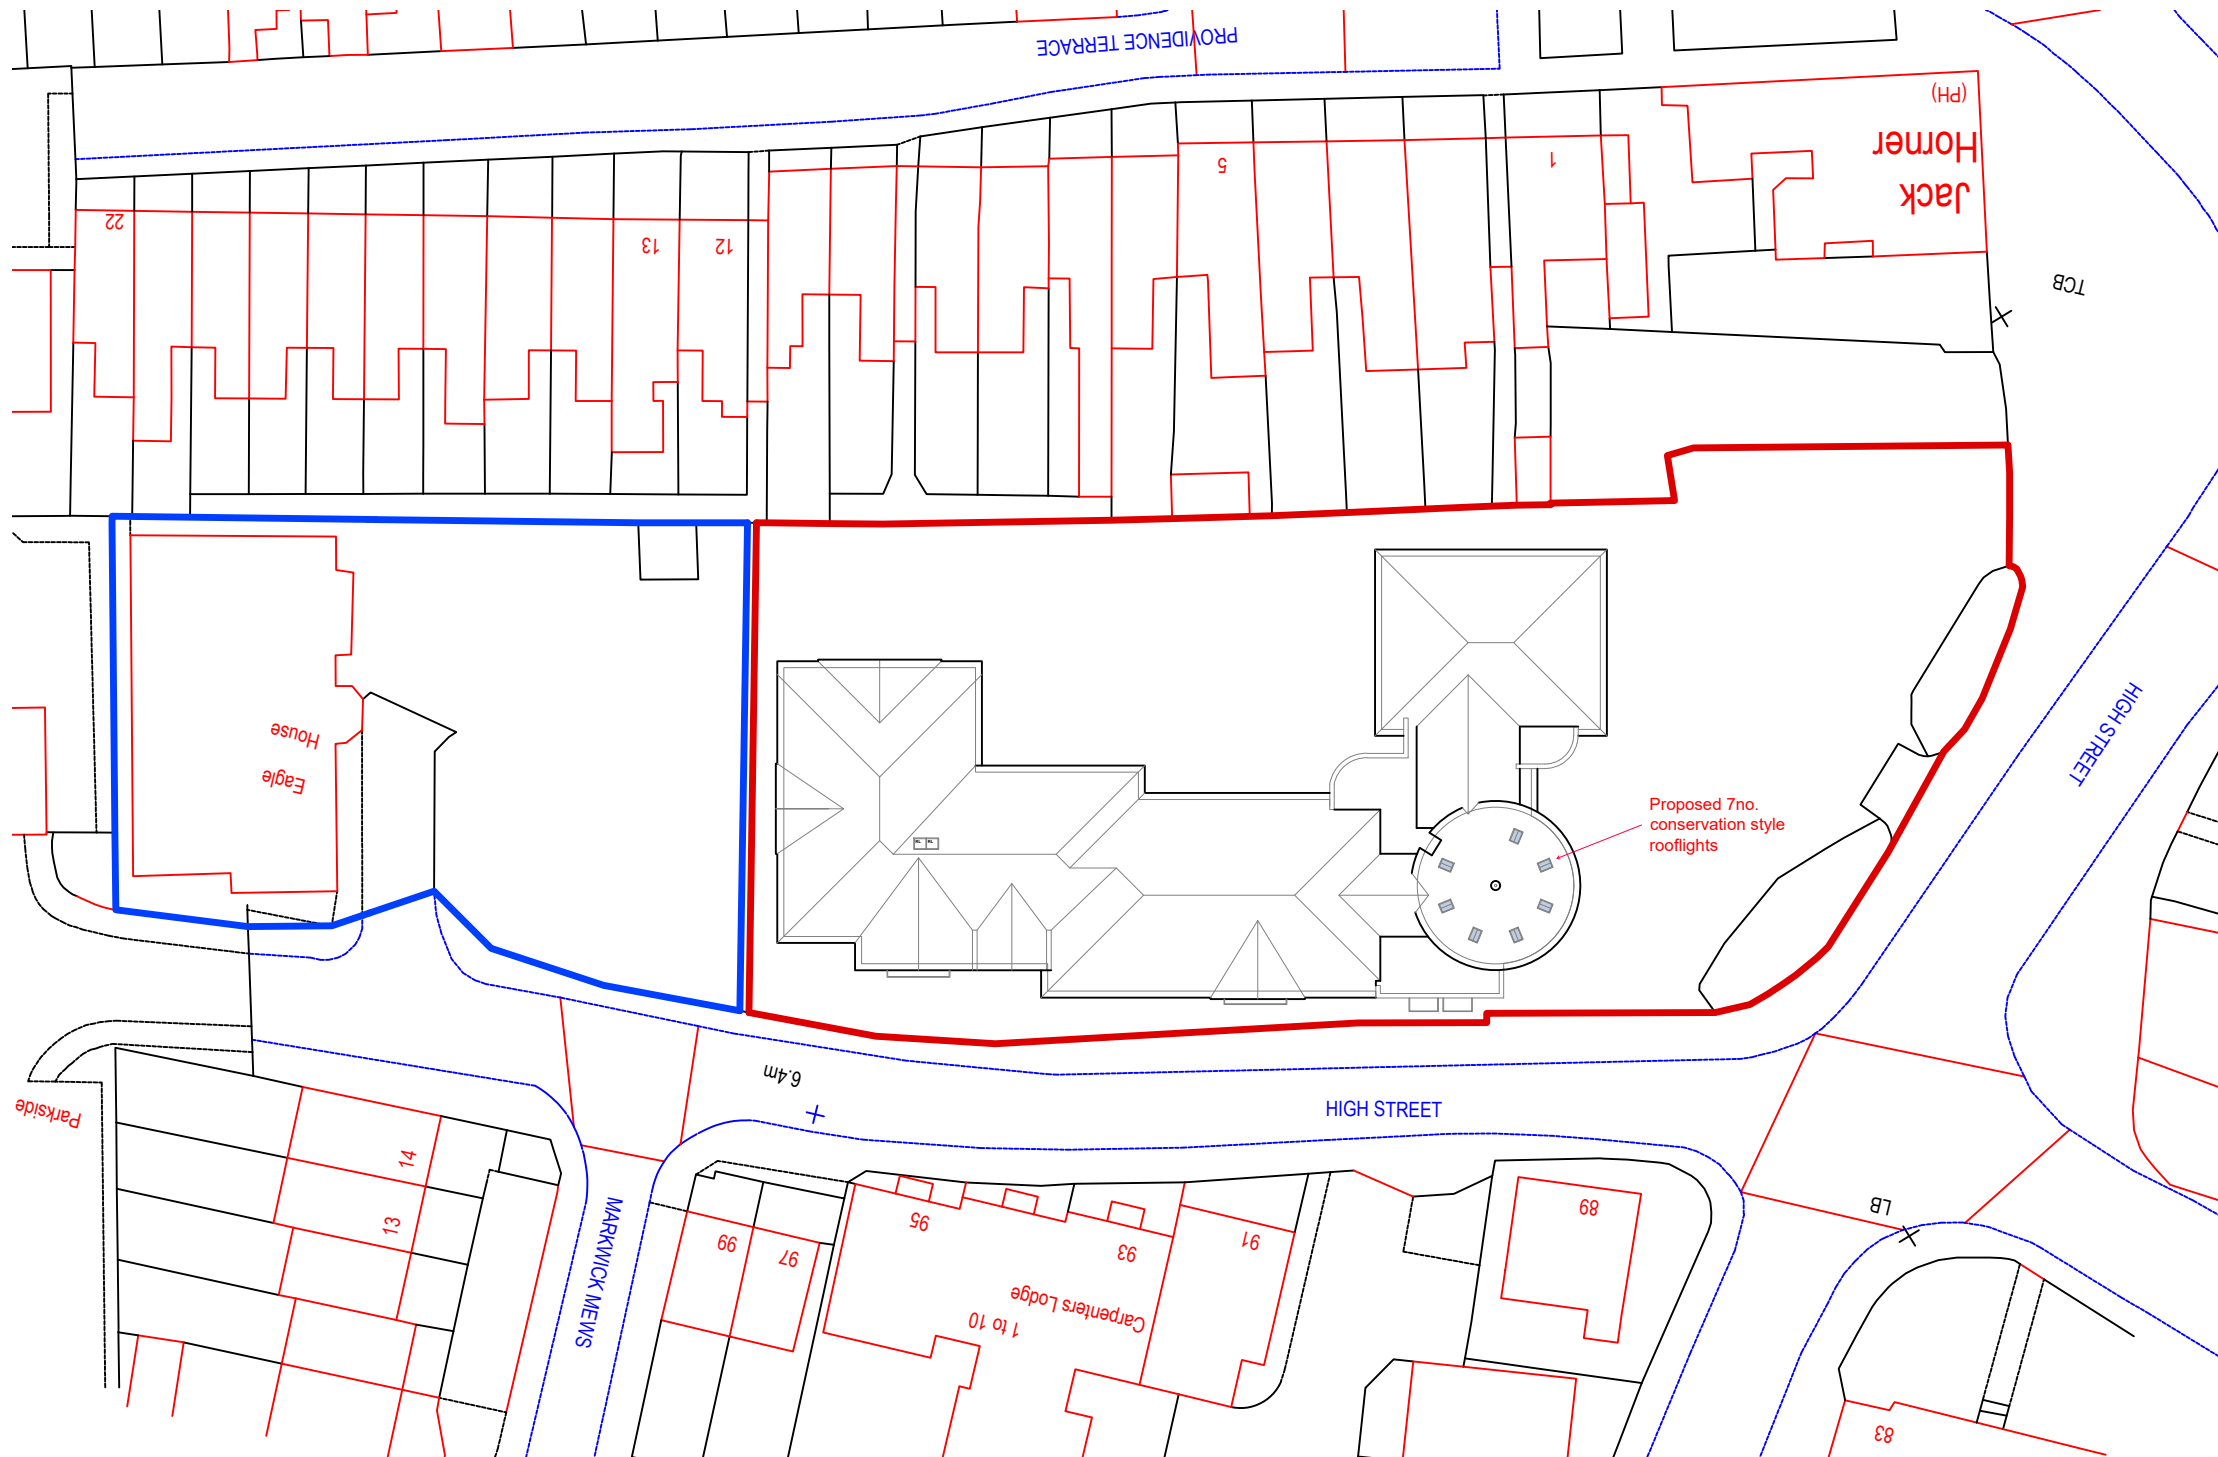