


7673393 - Block Plan

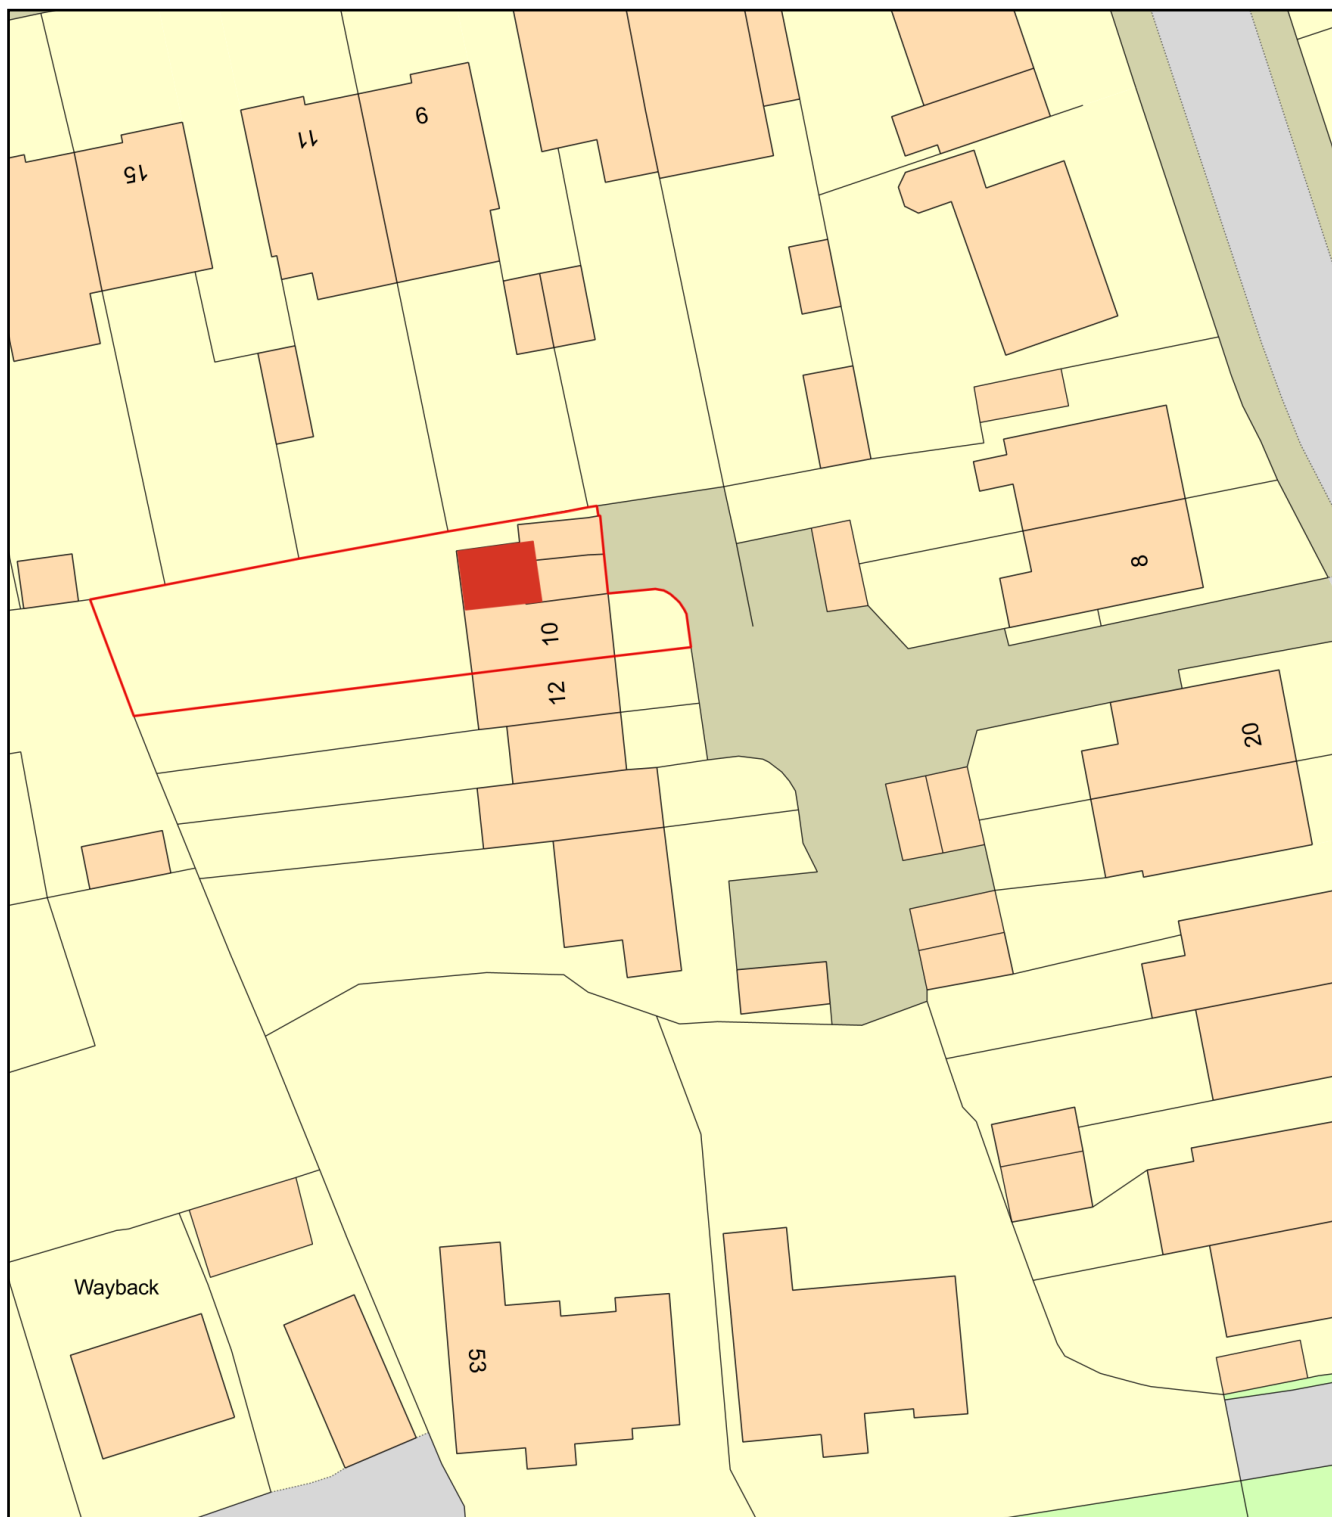

0 20
Metres



Plan Produced for: 10 Wantley Road, Worthing

Date Produced: 13 Apr 2026

Plan Reference Number: TQRQM26103111535514

Scale: 1:500 @ A4