

JOB CODE:	LOV-SOU
POST CODE:	BN42 4NF
IN/ON/FLAT:	In-Roof
PANEL:	400W
INVERTER TYPE:	Standard
INVERTER LOCATION:	LOFT
BATTERY:	NO
BLOCK:	Landlord

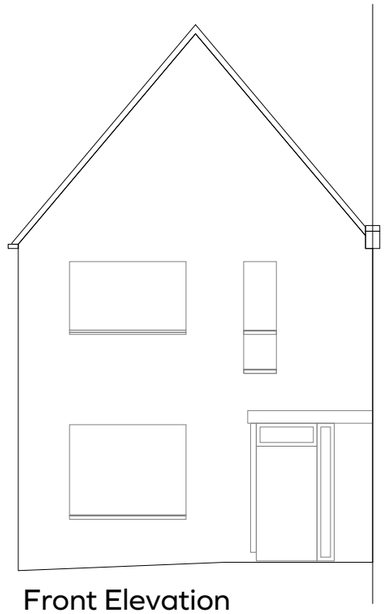


Front Elevation

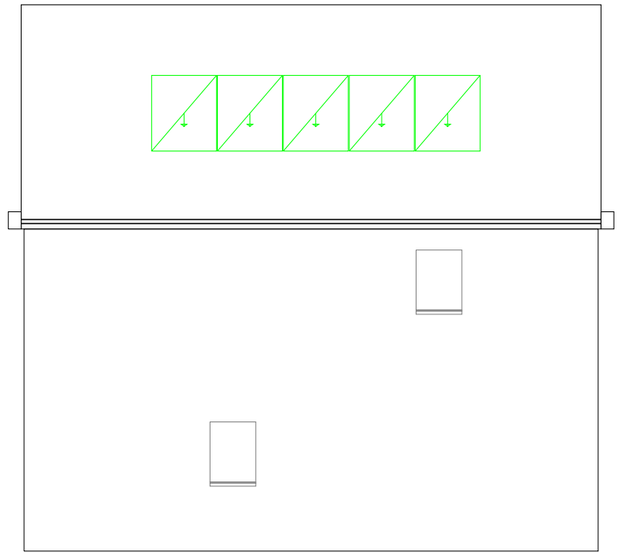


Side Elevation (Right - South Elevation)

Housetype G35
Plots 004

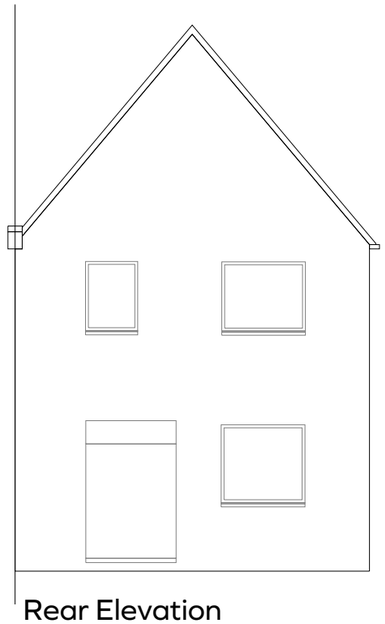

Rear Elevation

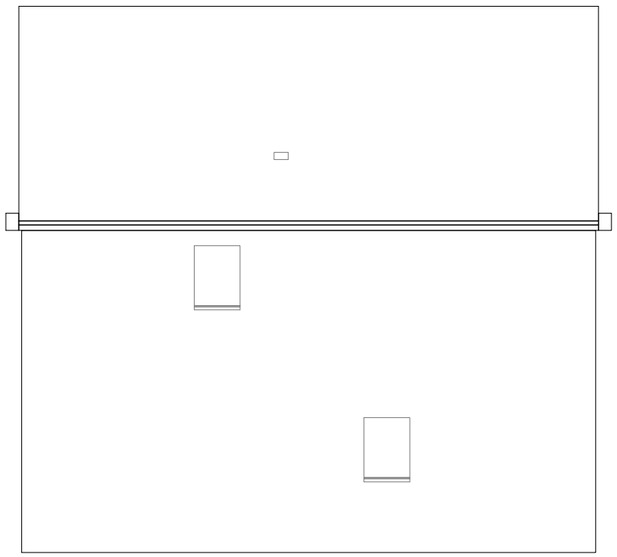

Side Elevation (Left - North Elevation)

General Notes:

1. Solar PV arrays shown as indicative positioning on the roof elevation only.
2. All Dimensions are in mm.
3. All Dimensions in abeyance and subject to confirmation by HBS NE Limited T/A UPOWA following design.
4. HBS NE Limited T/A UPOWA reserve the right to revise this drawing in the interests of system development.
5. Inverters are to be located by the loft hatch on fire board in the loft space to minimise D.C cable runs and therefore minimise D.C losses.
6. Refer to manufacturers details for further product information.
7. This drawing layout does not account for any mansafe, plant, penetrations or miscellaneous equipment not shown.
8. It is the clients responsibility to notify HBS NE Limited T/A UPOWA of anything which may restrict the area available to the system or adjacent structures which would shade the system.
9. This drawing remains the intellectual property of HBS NE Limited T/A UPOWA and may be distributed only with permission expressed in writing.

REV			
REV A	Elevation Drawing for Housetype G35	28/06/2024	ZG

Site Name: Lovell - Southwick			
Drawing Title: Elevation Drawing - Housetype G35			
Drawing No: LOV-SOU-302	Revision: REV A	Scale: NTS	Papersize: A3
Drawn By / Date: ZG - 28/06/2024	Checked By:	Status: CON	Sheet: 001