


1:100 0 10m
Scale bar
1:50 0 10m

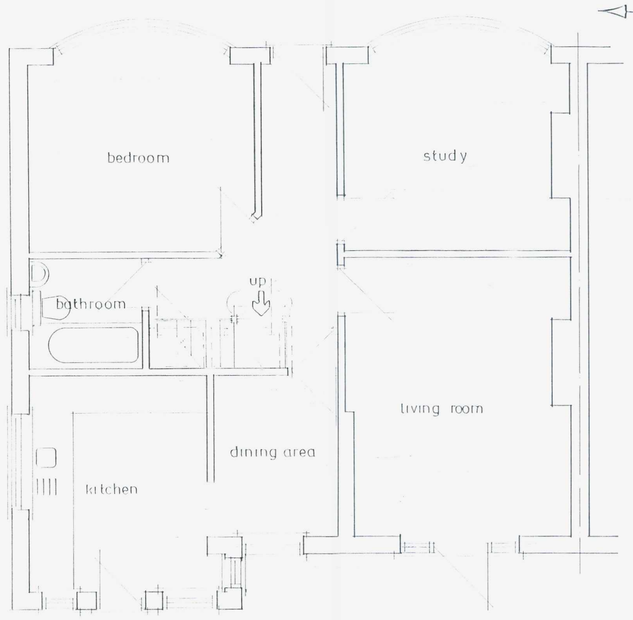


Ground Floor

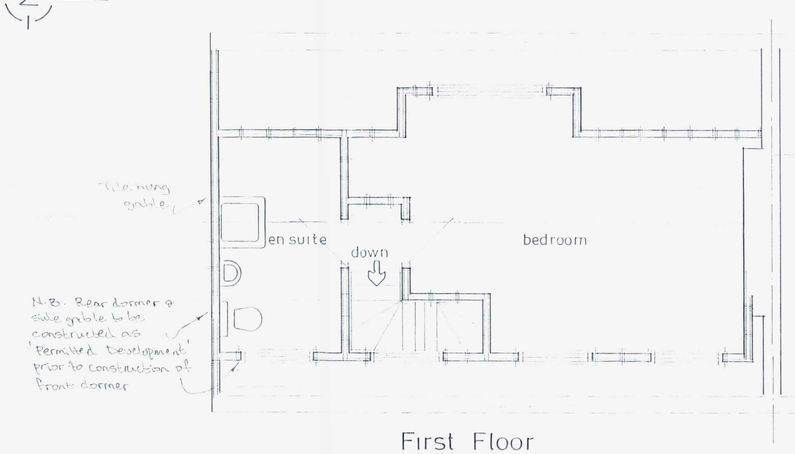

First Floor

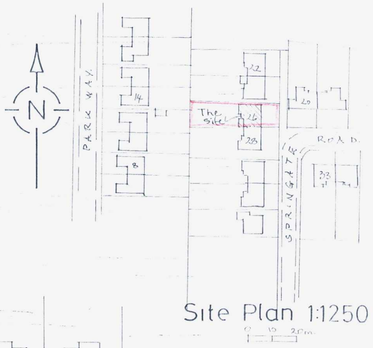

Site Plan 1:1250

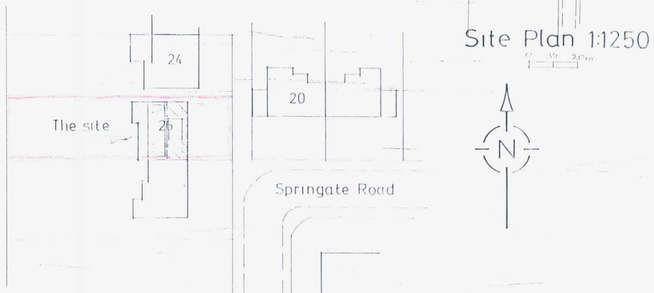

Block Plan 1:500

N.B. Rear dormer & side gable to be constructed as 'Permitted Development' prior to construction of front dormer



south elevation | north elevation | west elevation | east elevation

B	22.5.12	Front Dormer Reduced
A	19.10.11	Dimensions Added
	Date	Notations

© copyright

Client
Mr & Mrs. A. Mair

Job Title
Roof Conversion

Drawing Title
26 Springate Road
Southwick

Scale 1:50 1:100

Date

Drg No 432/01