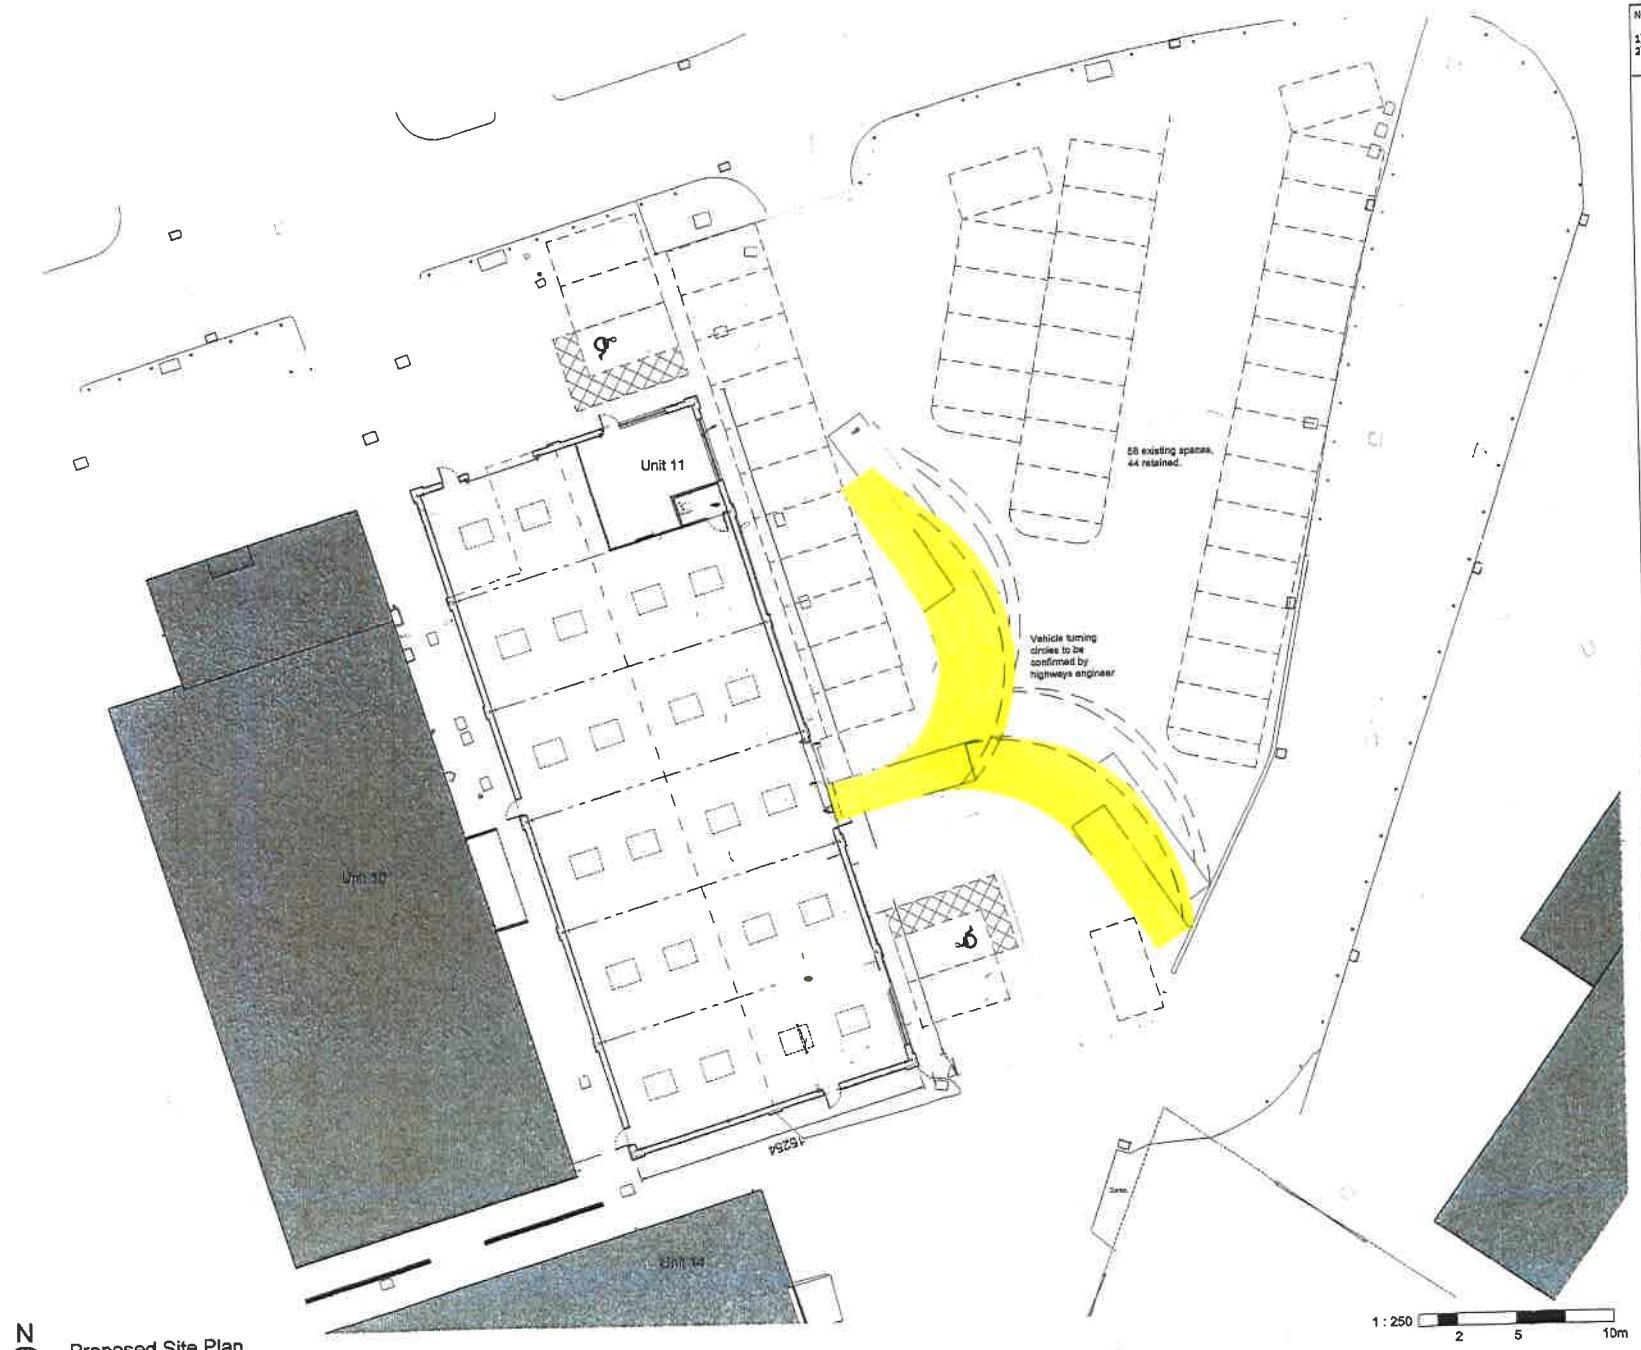

N

Proposed Site Plan
Scale 1:250

NOTES:
1) ALL DIMENSIONS TO BE CHECKED ON SITE.
2) DO NOT SCALE FROM THIS DRAWING.

Demolition:
Items to be demolished shown dashed and in red.

P3	Planning Application	25.09.12
P2	Planning	24.07.12
P1	Planning	19.06.12
P0	Planning	01.06.12
Rev	Issue	Date

Frost Architects

PROJECT
Industrial Unit 11
Lancing Business Park
BN15 8TU

DRAWING
Proposed
Site Plan

STATUS PLANNING

SCALE 1:250 SIZE A3

DRAWN BY HSP

PROJECT NO. 11086 DRAWING NO. 101 REV. P3