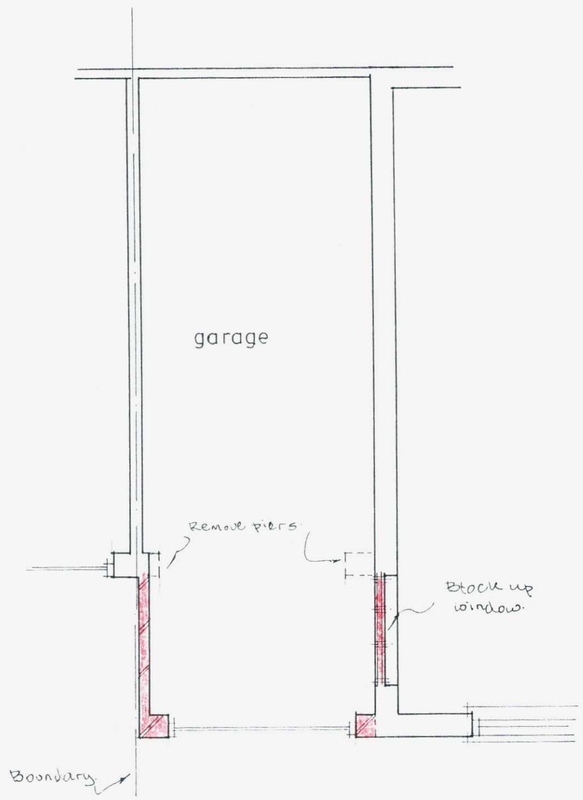

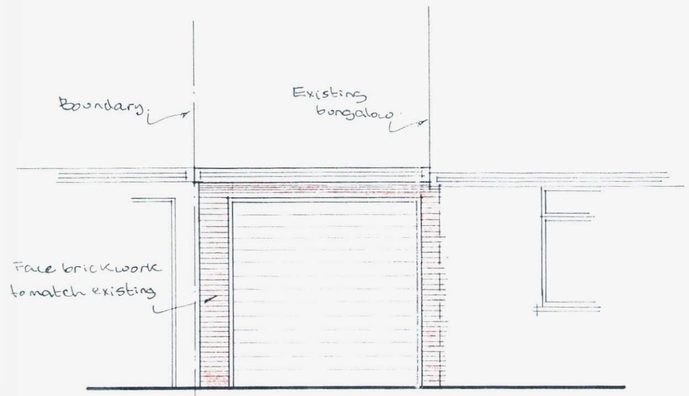

north east elevation

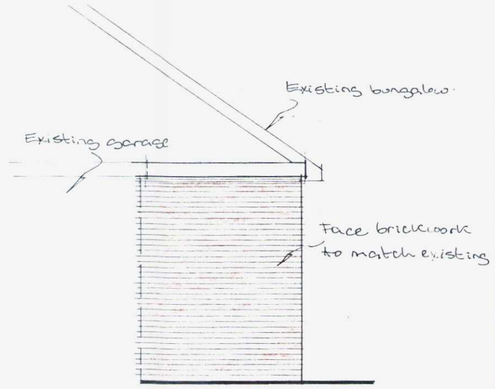

south east elevation

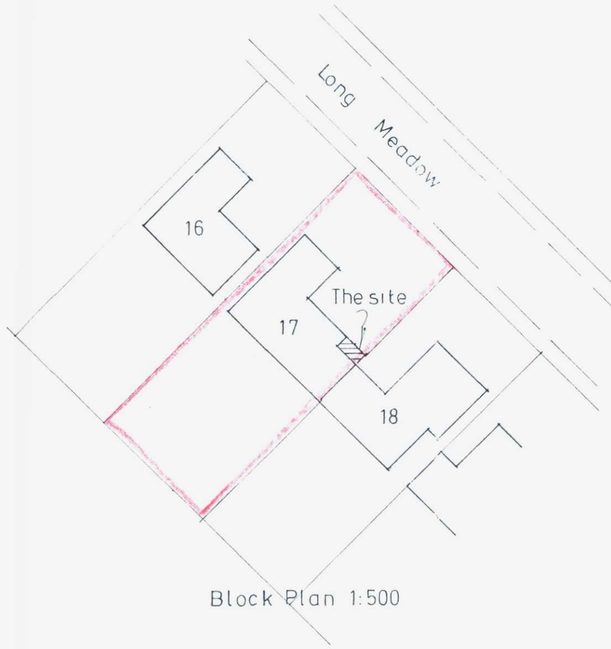

Block Plan 1:500

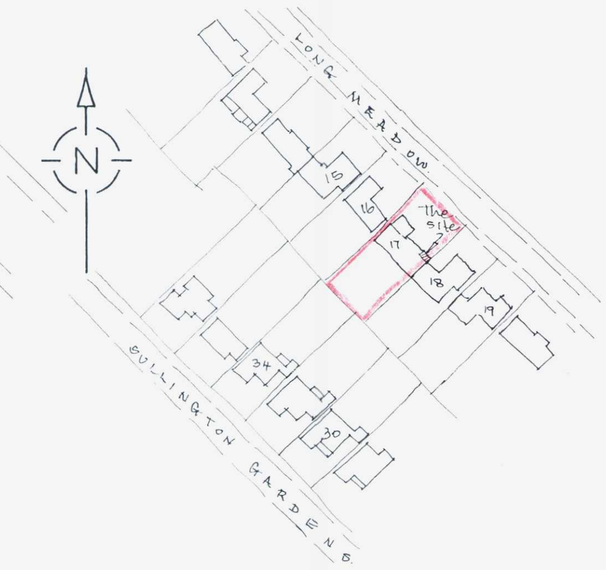

Site Plan 1:1250

NOTES

BOROUGH OF WORTHING
DEPOSITED 3/11/07
TP. P.L.T. No.
WB/ 07 / 1395/FUL

A		
	Date	Revisions

© copyright

WORTHING BOROUGH COUNCIL
- 7 JAN 2008
CONSENT GRANTED
SUBJECT TO CONDITIONS

Client
Mr&Mrs. Sudbury

Job Title
Proposed Garage Extension

Drawing Title
17 Long Meadow
Findon Valley

Scale 1:50

Date | Drawn by

Drg No. 477/01 | Rev.

WORTHING BOROUGH COUNCIL
- 7 JAN 2008
CONSENT GRANTED
SUBJECT TO CONDITIONS

521 x 420mm A2