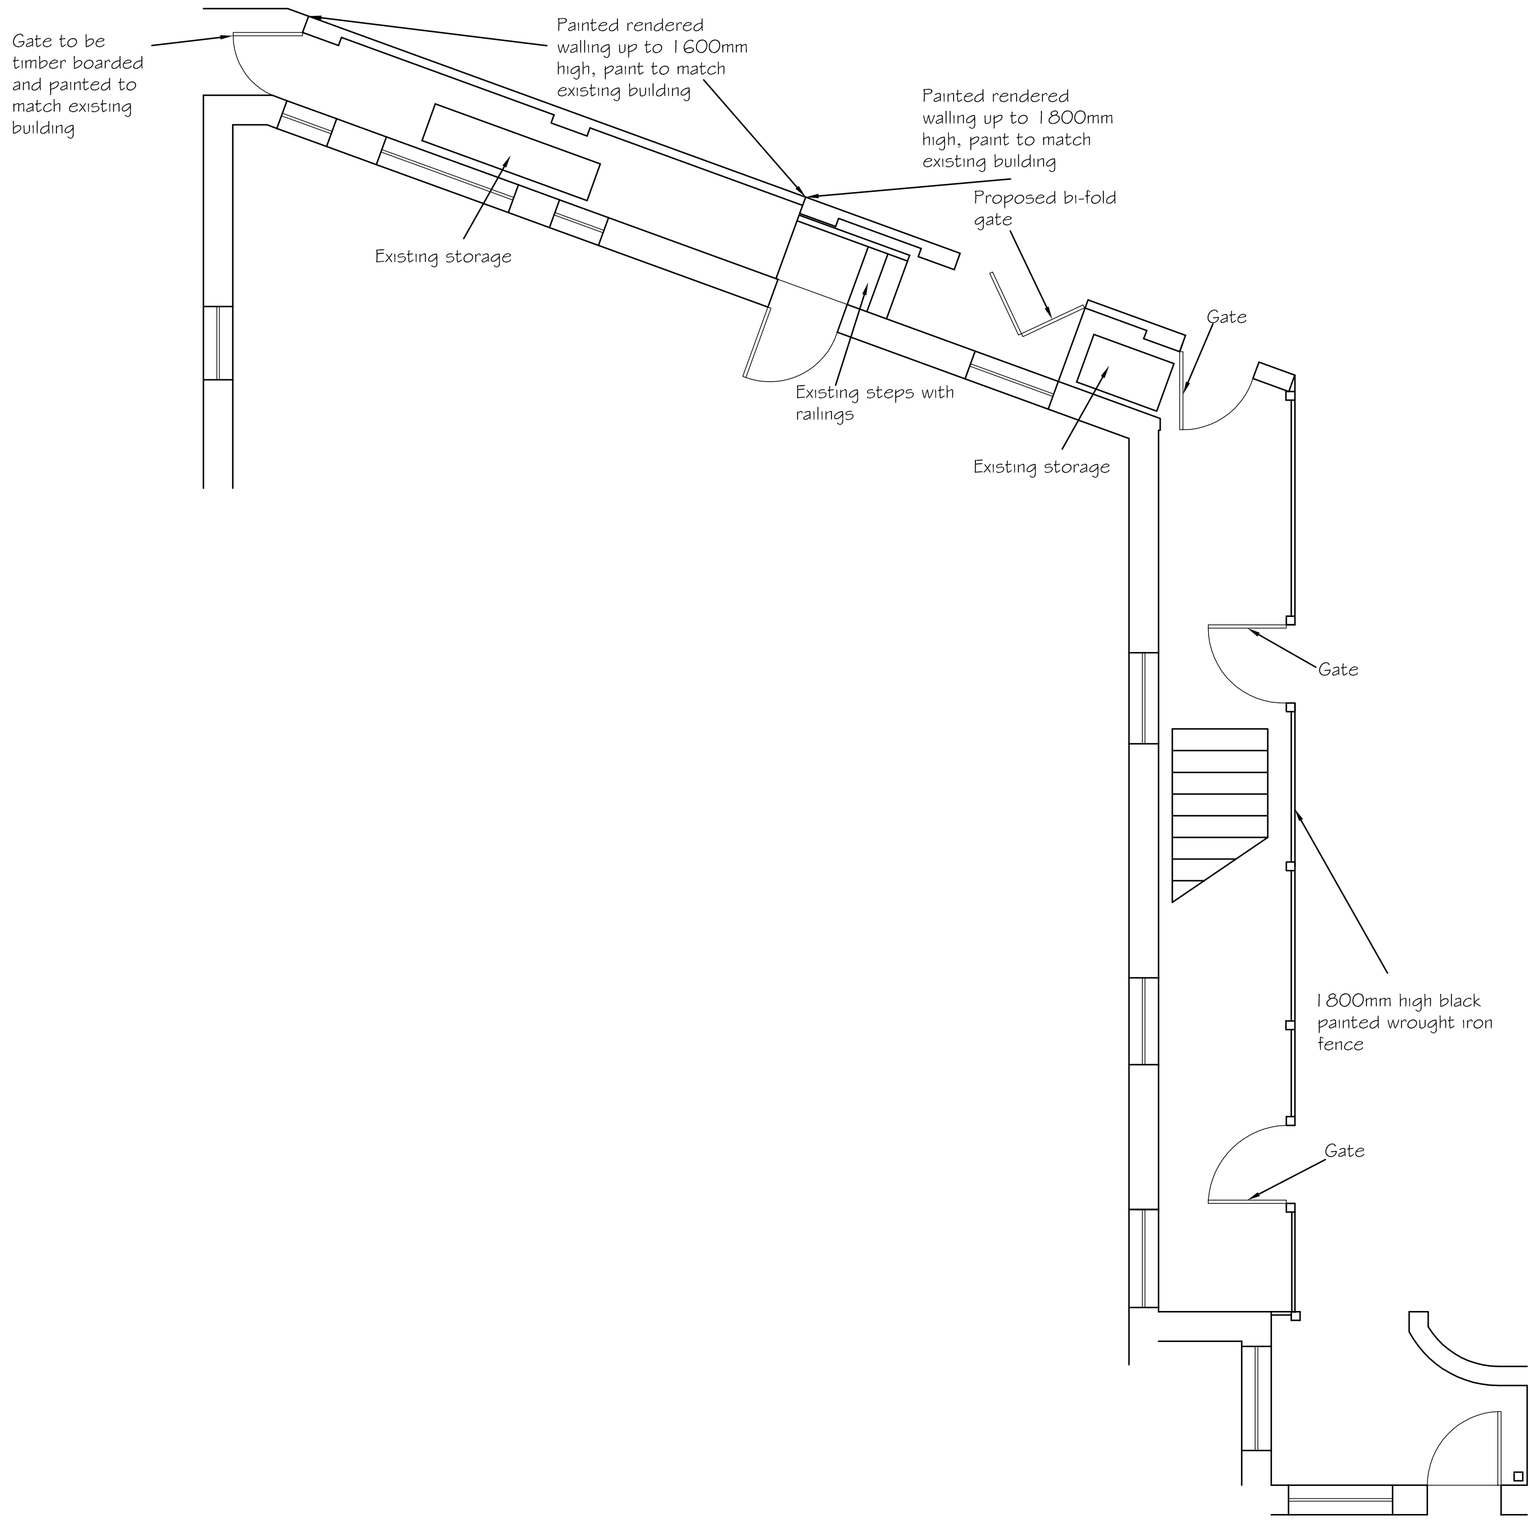

Part Plan

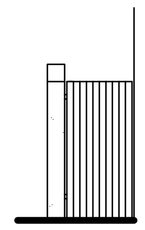

North Elevation



East Elevation

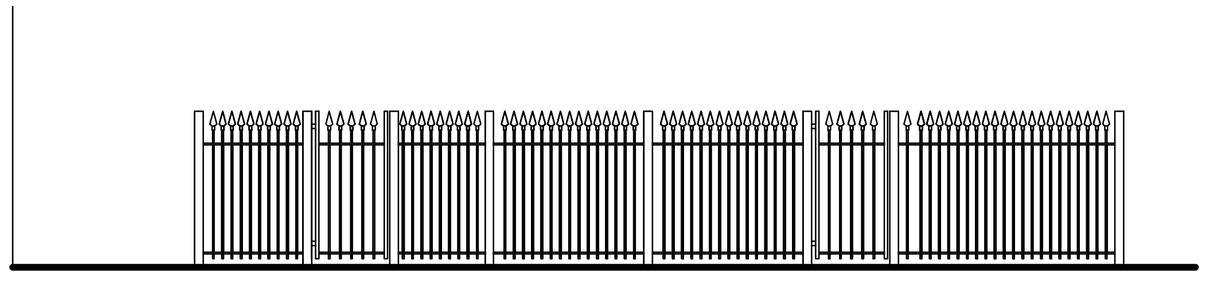

South Elevation

0 0.5 1 2 3 4 5 6 7 8 9 10

SCALE 1:50

C Oct 2024 Minor revision to design

Tony Rogers
Building Consultants
Address: 40 Dawn Crescent, Upper Beeding
West Sussex, BN44 3WH
Telephone: 01903 815225 Fax: 01903 815225

Rev.	Date:	Revision Description:
A	July 2017	Staircase shown and alteration to
		position of gates and extending
		line of railings
B	Sept. 2017	Minor revision to design

Client: Mr J Ip

Address: Imperial China
Wordsworth Road
Worthing
West Sussex BN11 3NH

Project: Proposed boundary wall gates and fence

Scale: 1:50
Paper Size A1

Date: June 2017

Drawing No: 16/1241/01

Drawn By: AWR

Revision: C