


**Elevation:**
**PROPOSED ELEVATION 1 - North/east**
Scale - 1:50




**Elevation:**
**PROPOSED ELEVATION 2 - North/west**
Scale - 1:50




**Elevation:**
**PROPOSED ELEVATION 3 - South/east**
Scale - 1:50




**Elevation:**
**EXISTING ELEVATION 1 - North/east**
Scale - 1:50

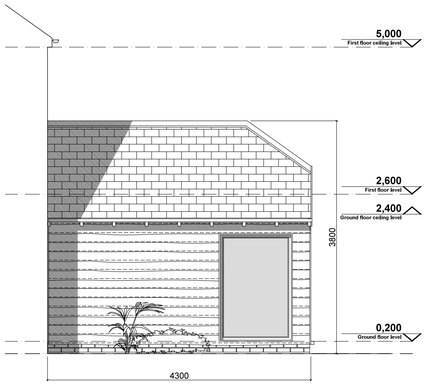


**Elevation:**
**EXiSTING ELEVATION 2 - North/west**
Scale - 1:50

| Rev: | Date: | Notes: | Drawn by: |
|---|---|---|---|
| **B** | 09.04.15 | Issued L.P.A. for planning approval. | JMP |
| **A** | 06.04.15 | Issued to client for comment. | JMP |
| **/** | 16.03.15 | Issued to client for comment. | JMP |

# 3 OLD FARM COURT

NEW SALTS FARM ROAD, SHOREHAM
EAST SUSSEX. BN43 5FE
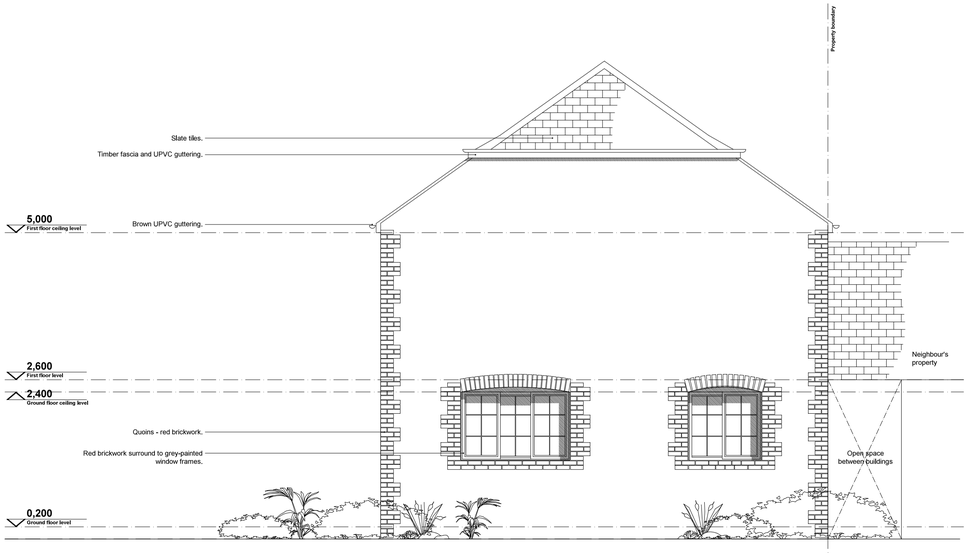
# 001-(E)001-B

## EXISTING/PROPOSED ELEVATIONS

SCALE: 1:50@A1
DRAWN BY: JMP
STATUS:
FOR COMMENT

NOTES:
Do not scale from this drawing, use given dimensions.