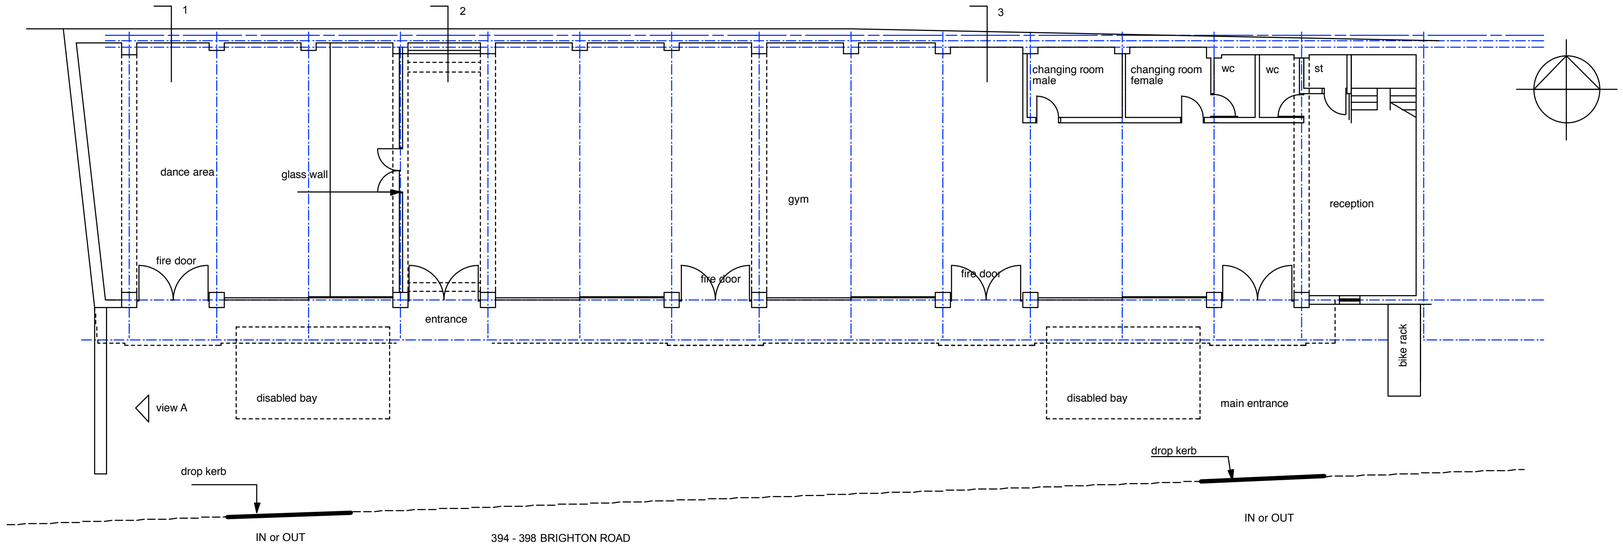

GROUND FLOOR

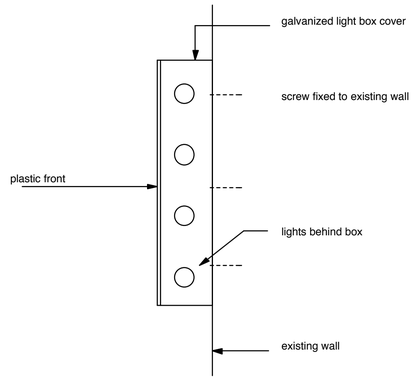

DETAILS OF LIGHT BOX
Scale 1:10

0 100 200 300 400 500mm

scale bar

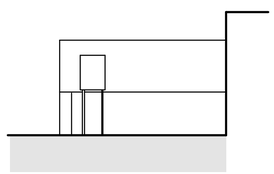

EXISTING EAST ELEVATION (part)

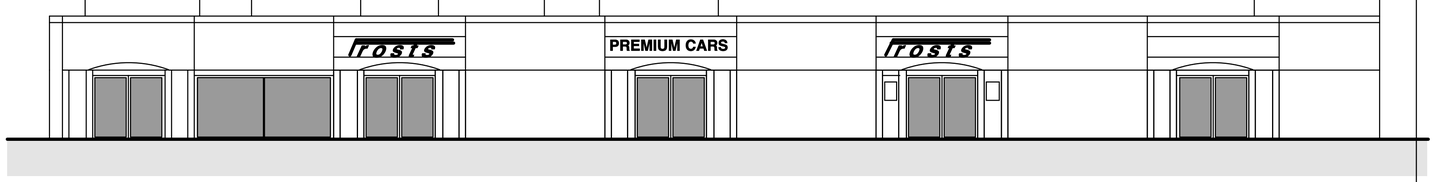

EXISTING FRONT ELEVATION SHOWING EXISTING SIGNAGE

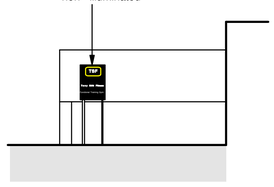

PROPOSED EAST ELEVATION (part)



PROPOSED FRONT ELEVATION SHOWING PROPOSED SIGNAGE

TSF

Tony Stitt Fitness

DETAILS OF SIGNE
1:20

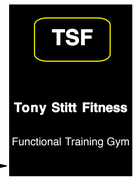

non illuminated sign

0 500 1000 1500 2000

SCALE BAR
1:20

0 1 2 3 4 5 6 7 8 9 10

SCALE BAR
A1 DRAWING SIZE

The contractor is to check all dimensions, levels and conditions on site and advise of any discrepancies prior to the commencement of any work on site. All work is to be carried out in strict accordance with the relevant, current BritishStandards and codes of practice. Materials and components are to be fixed in strict accordance with the manufacturers instructions and recommendations and relevant body This drawing is for planning/building control purposes only.

AMENDMENTS

A Jan 2017 One sign omitted and forecourt sign to be non - illuminated.

394 - 398 BRIGHTON ROAD

Client
STITT FITNESS LTD

Description
PROPOSED SIGNAGE

robert saunders partnership
Architects, Planning & Development Consultants, Project Management.

Date	Scale	Job No.	Drawing No.	Revision
Sept 2016	1:100, 1:10. 1:20	1660	03	A

1 Westbourne Grove, Westbourne Gardens, Hove, East Sussex.T: (01273) 727366 E:rob@rsparchitects.co.uk

This drawing is copyright