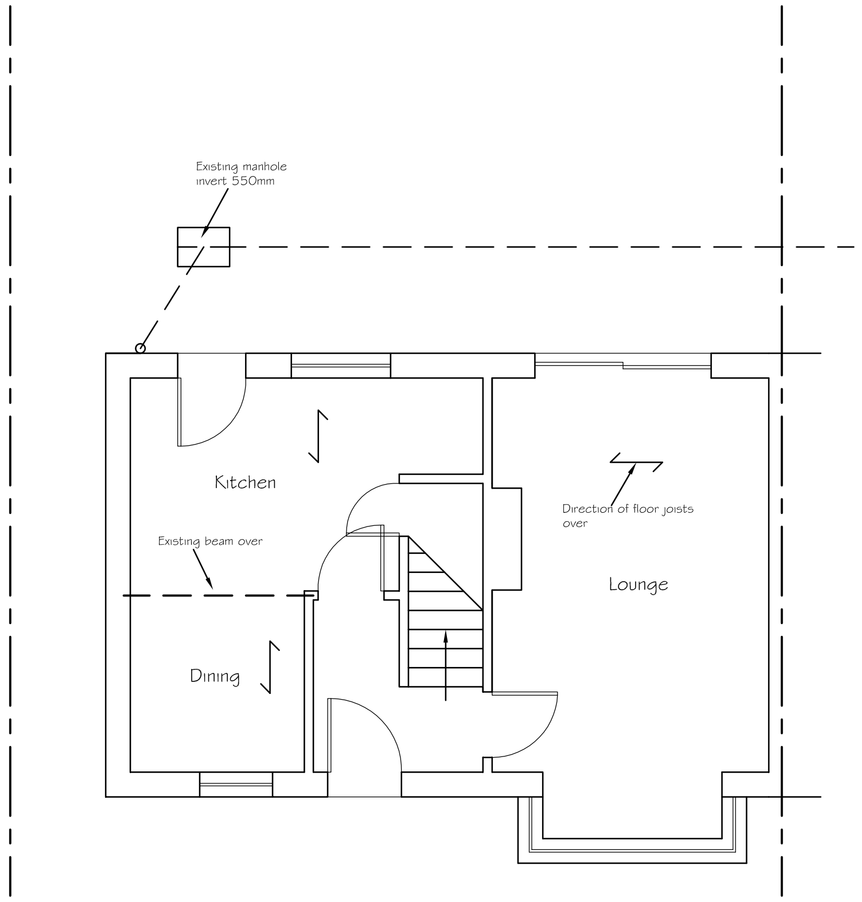

Existing Ground Floor Plan

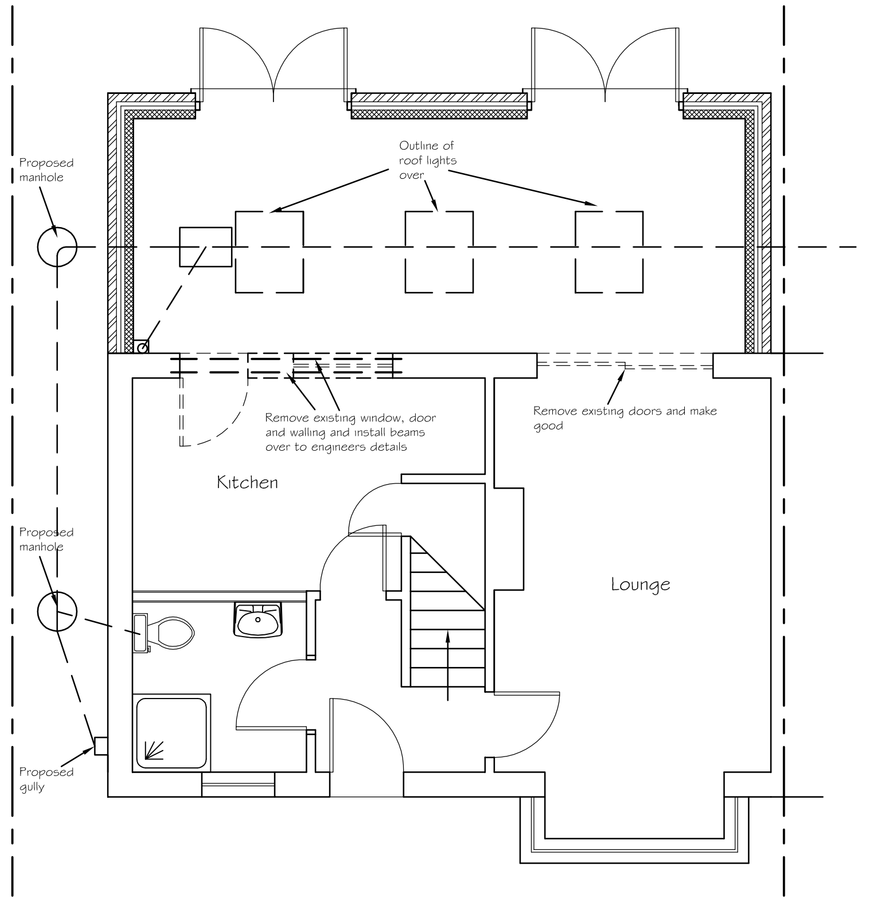

Existing Ground Floor Plan

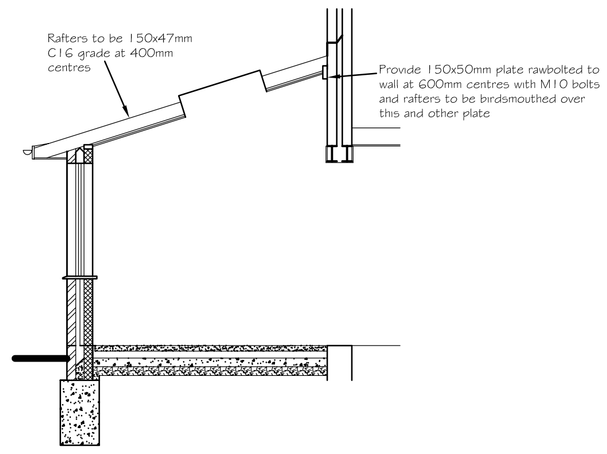

Cross Section

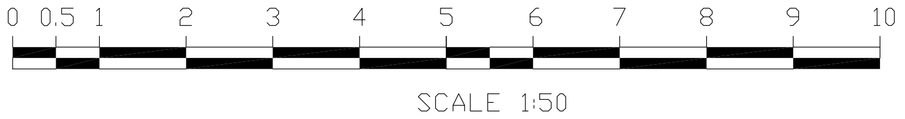

SCALE 1:50

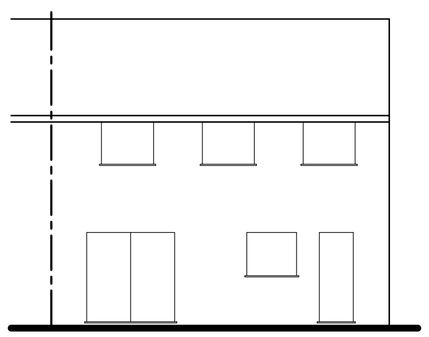

Existing Rear (East) Elevation

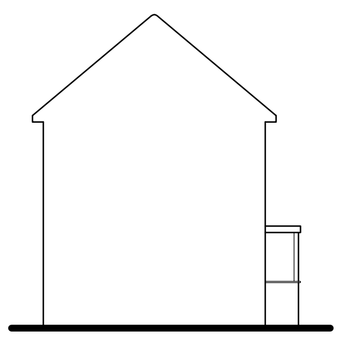

Existing Side (North) Elevation

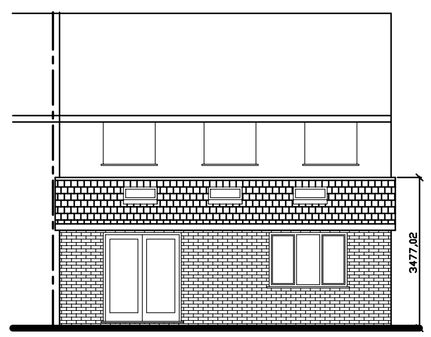

Proposed Rear (East) Elevation

Note: All materials to match existing and roof lights not to project more than 150mm above plane of roof.

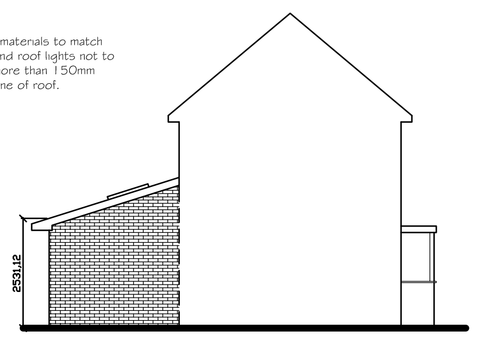

Proposed Side (North) Elevation

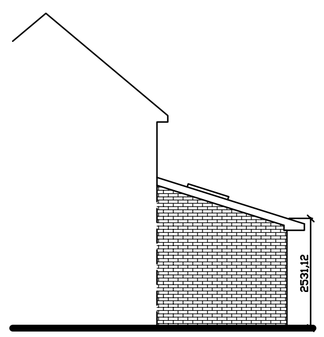

Proposed Side (South) Elevation



SCALE 1:100

Tony Rogers
Building Consultants
Address: 40 Dawn Crescent, Upper Beeding
West Sussex, BN44 3WH
Telephone: 01903 815225 Fax: 01903 815225

Rev.	Date:	Revision Description:

Client: Mrs

Address: 60 Hammy Lane
Shoreham
West Sussex
BN43 6GF

Project: Proposed single storey rear extension

Scale: 1:50 1:100
Paper Size A1

Date: October 2016

Drawing No: 16/1174/01

Drawn By: AWR

Revision: