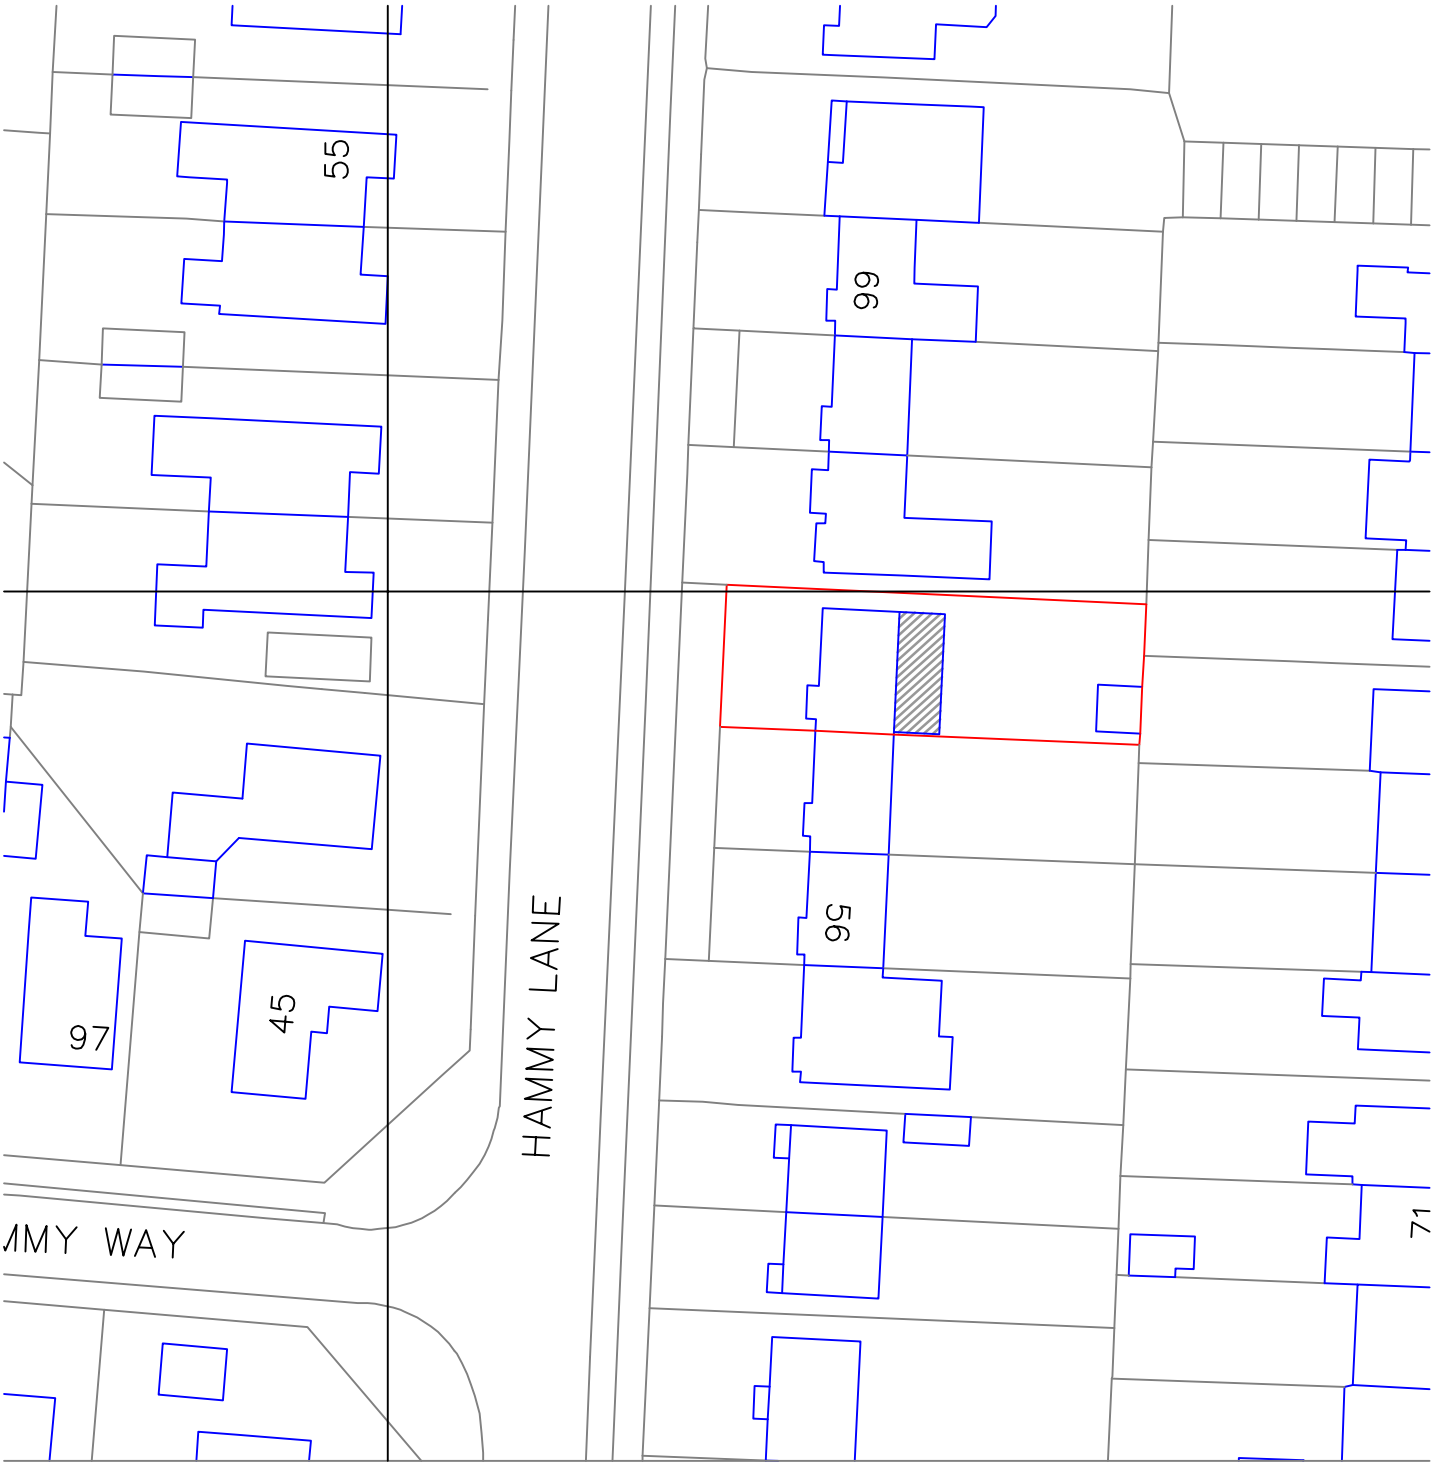

0 20 40 60 80

Metres

N

60 Hammy Lane
Shoreham
Block Plan 1:500
A4 Paper